


NEW MULTI-FAMILY CONSTRUCTION (814 SCOTT STREET)


3x6=18 PLEX
16 RESIDENTIAL

23 STALLS REQ'D
23 TOTAL STALLS (1.28/unit)
1 ACCESSIBLE


LOT = 22,400 SQ FT
BLDG FOOTPRINT = 5,358 +- SQ FT (24%)
PARKING LOT = 7,600 SQ FT (34%)
GREENSPACE = 42%

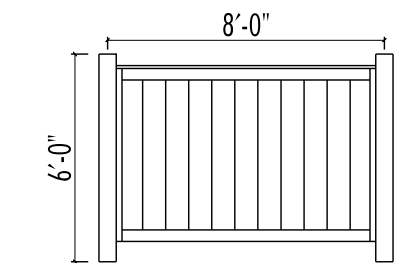


1
01 WOOD FENCE PANEL

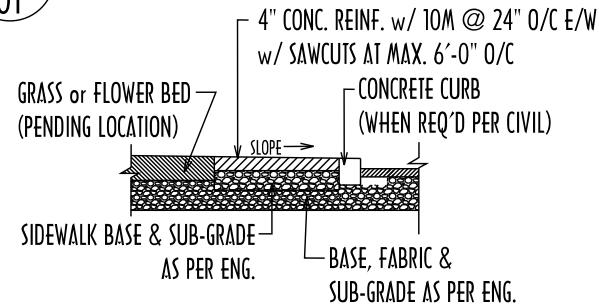

2
01 SIDEWALK DETAIL (TYP.)

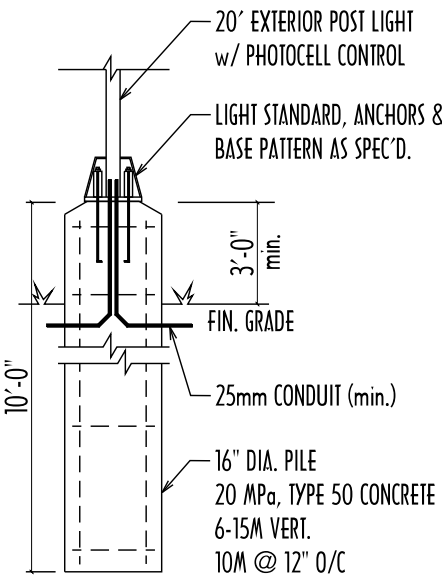


3
01 LIGHT POST DETAIL (QTY:2)

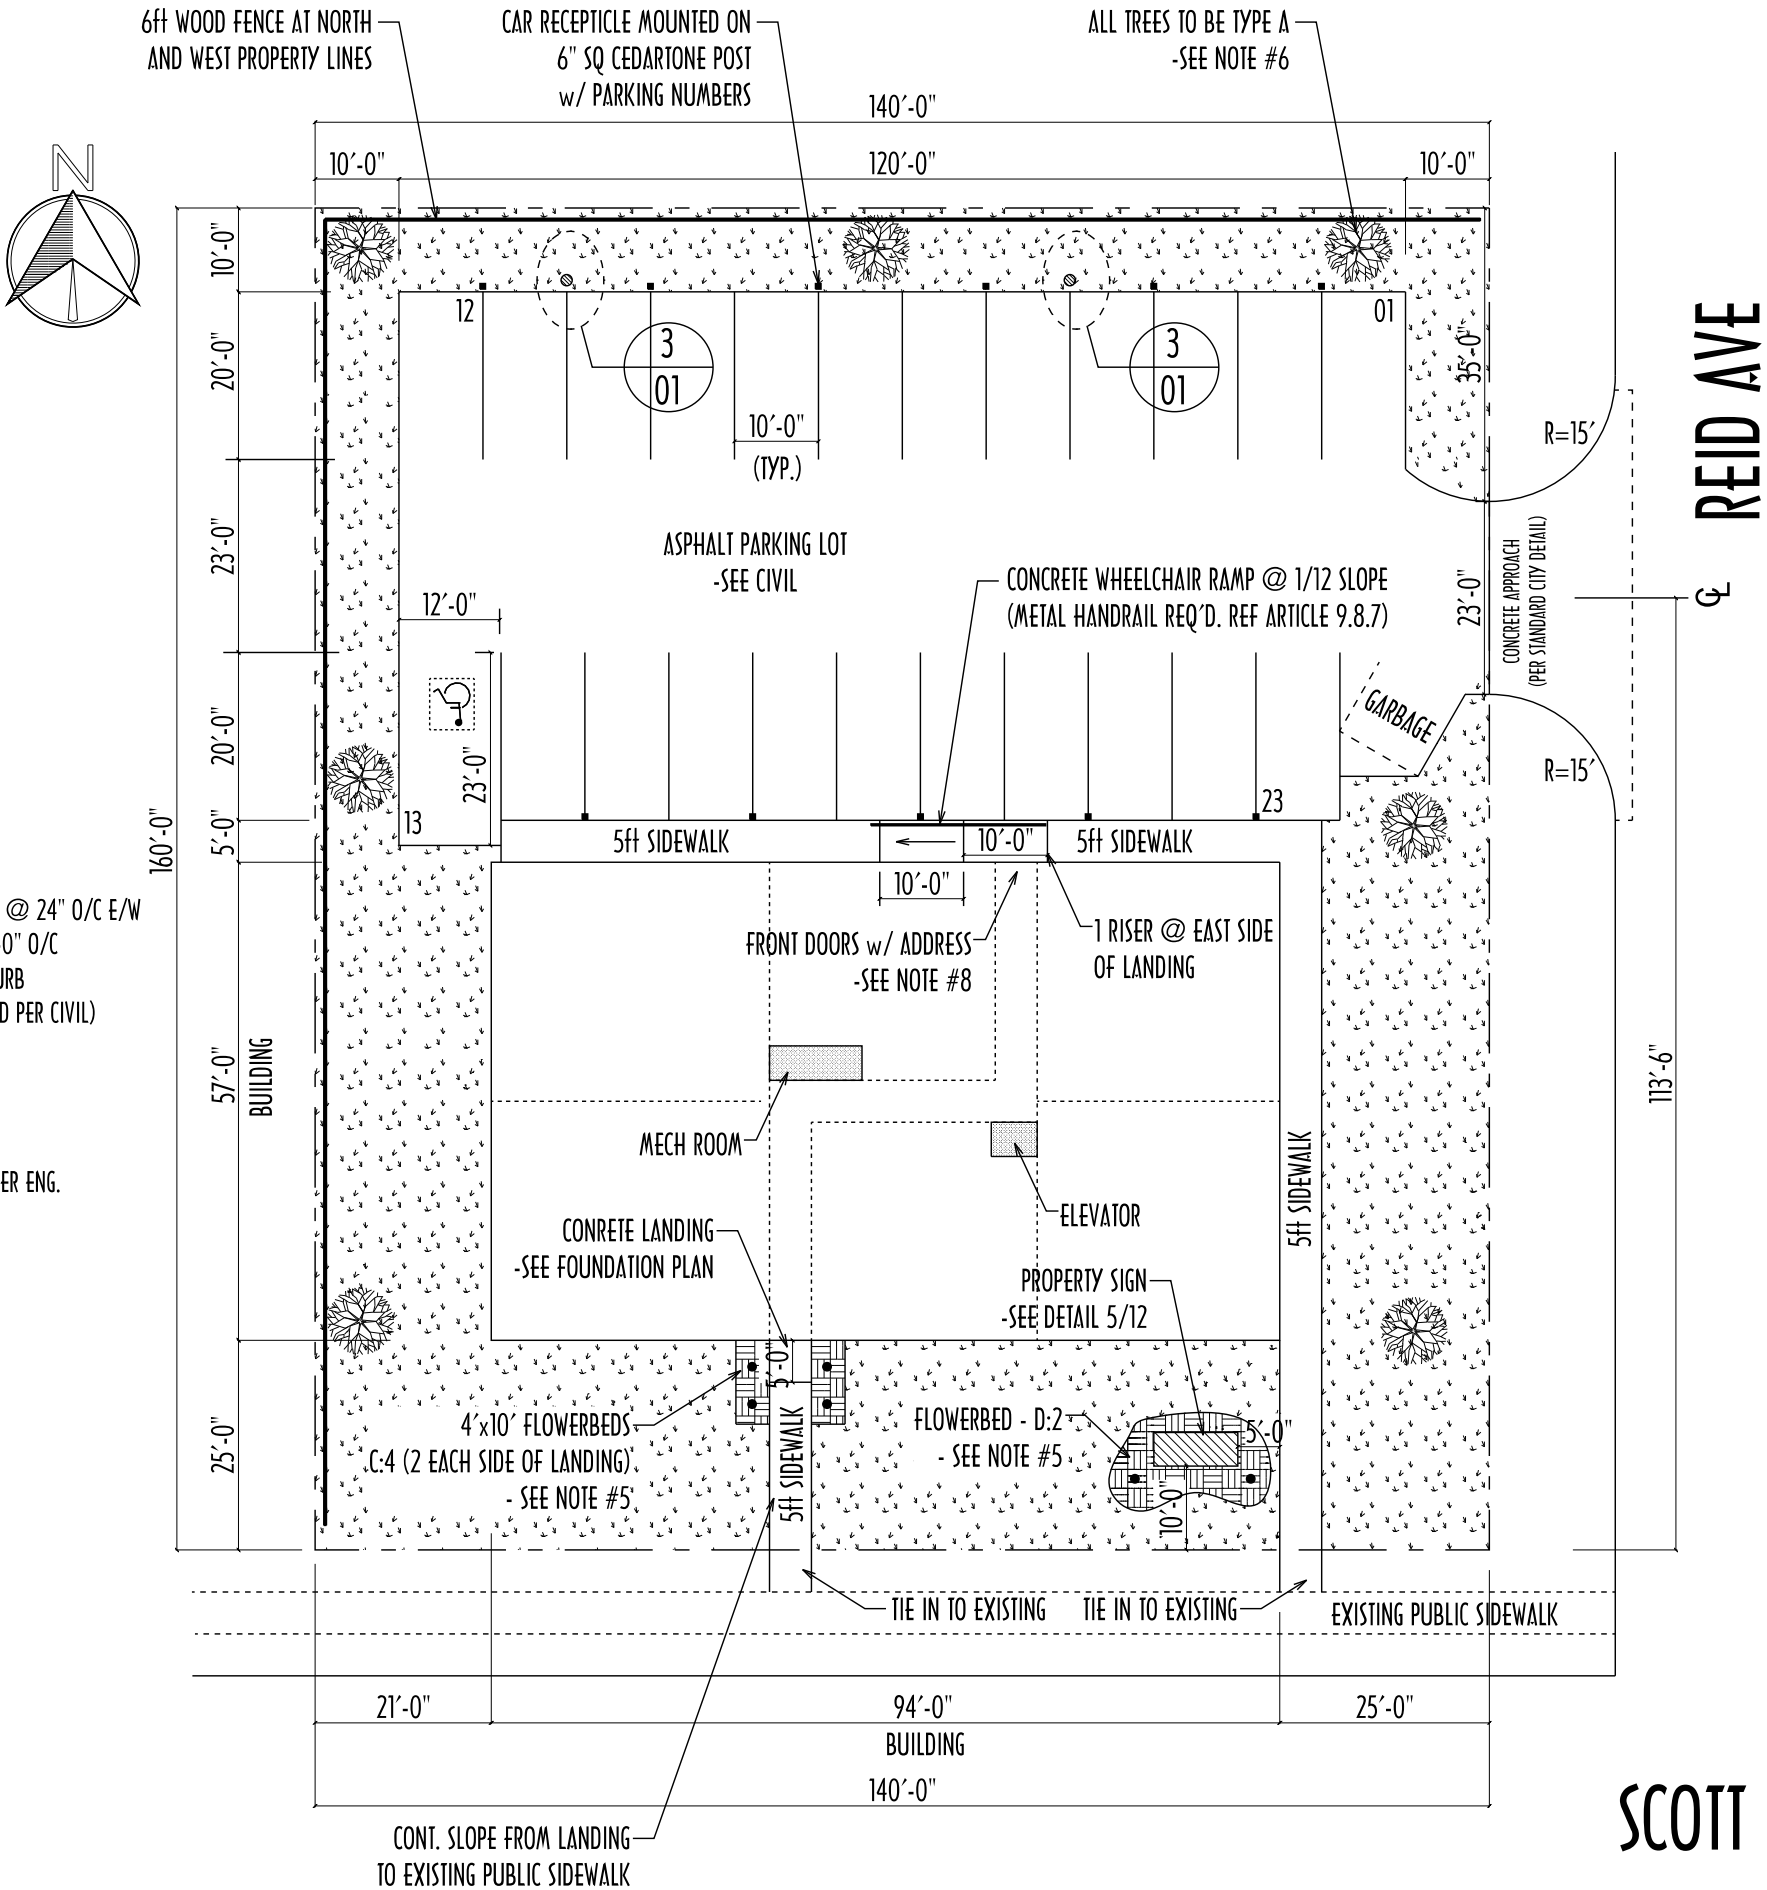

- GENERAL NOTES:
- 1) GREENSPACE TOTALS APPROX. 8,500 SQ. FT
SIDEWALKS TOTAL APPROX. 935 SQ. FT.
PARKING LOT TOTALS APPROX. 7,600 SQ. FT.
 - 2) FINAL ENTRANCE SIGNAGE DESIGN TO BE SHOWN ON MANUFACTURER DRAWING.
 - 3) SEE PG 03 FOR FOUNDATION PLAN.
 - 4) SIDEWALKS TO BE 5'-0" WIDE AND 4" THK (TYP.) UNLESS OTHERWISE DIMENSIONED.
 - 5) FLOWER BEDS TO BE FILLED WITH 3" MULCH AND SURROUNDED BY PLASTIC EDGING. TO BE SHAPED IN A VISUALLY PLEASING DESIGN.
 - 6) ALL TREES TO BE SURROUNDED BY APPROX. 30" DIA. OF MULCH (3" THICK) AND PLASTIC EDGING.
 - 7) UNLESS INDICATED OTHERWISE, ALL AREAS TO RECEIVE LANDSCAPING AND GRASS EXCEPT FOR THE PARKING LOT, FLOWERBEDS, & SIDEWALKS.
 - 8) BOTH EXTERIOR ENTRY DOORS TO HAVE DECAL WITH THE ADDRESS "814" CENTERED ON GLASS FONT TO BE "ARIAL BOLD", WHITE, AT 3.5" HIGH
 - 9) SIDEWALKS TO BE 4" THK w/ 32MPA CONCRETE

- LANDSCAPING LEGEND
- A (QTY 7) = SILVER MAPLE 2" CALIPER
 - B (QTY 0) = N/A
 - C (QTY 6) = KARL FOERSTER REED GRASS (OR SIMILAR)
 - D (QTY 2) = SPIRAEA GOLDCHARM (OR SIMILAR)

DRAWING REVISIONS		
Rev #	Date	Revision
1	mm/dd/yyyy	description here...
2		
3		
4		
5		
6		
7		
8		
9		
10		
11		
12		
13		
14		
15		
16		

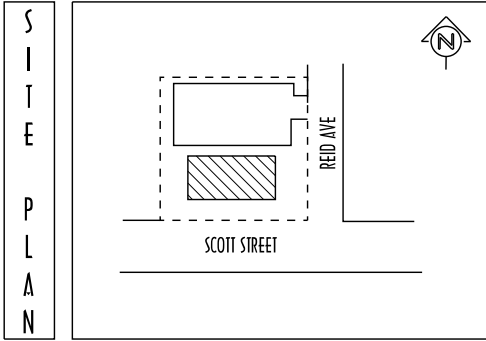

NOTES

- This drawing not to be scaled
- This drawing is the exclusive property of Hillside Construction Inc. and shall not be reproduced without written permission.
- Hillside Construction Inc. will take no responsibility for errors, deviations, or omissions on any drawing. Any errors, deviations or omissions that may occur are to be reported.
- Subtrades shall verify drawings with Hillside Construction Inc. before commencing work.

HILLSIDE CONSTRUCTION

1-49 Clearspring Rd. Steinbach, MB R5G 1V2
PH. 204.326.1582
E-mail: info@hillsideconstruction.ca

Location: 814 Scott Street, Fort Francis, ON	FFIVE DEVELOPMENT COMPANY
Drawing by: TF & TT & WG	Date: Feb 24, 2020
Project: 18 Plex Apartment	Job No. : 408-A
Sheet Title: SITE & LANDSCAPING PLAN	Page: 01