



SAULTEAUX CONSULTING &
ENGINEERING

SITE 206-207 RR#2
FORT FRANCES, ONTARIO
P3A 3M3
1-800-214-1114

BCIN: 43291



1	ISSUED FOR CONSTRUCTION 19/07/24	
NO.	DESCRIPTION	DATE
REVISIONS		

KITOWSKI
RESIDENCE
ADDITION

1353 IDYLWILD DR., FORT FRANCES
SHEET TITLE:
SITE PLAN

SCALE: AS SHOWN
DRAWN BY: MD
CHECKED BY: DZ, TB
PROJECT NO.: 19-031
REVISION NO.: -
PROJECT
START DATE: 2019-06-19
SHEET NO.


1

ADJACENT PROPERTY TO
THE NORTH RUSTY MYERS
FLYING SERVICE

SCHOOL ROAD

ADJACENT PROPERTY TO THE EAST ZONED
RESIDENTIAL

ADJACENT PROPERTY TO THE WEST VACANT

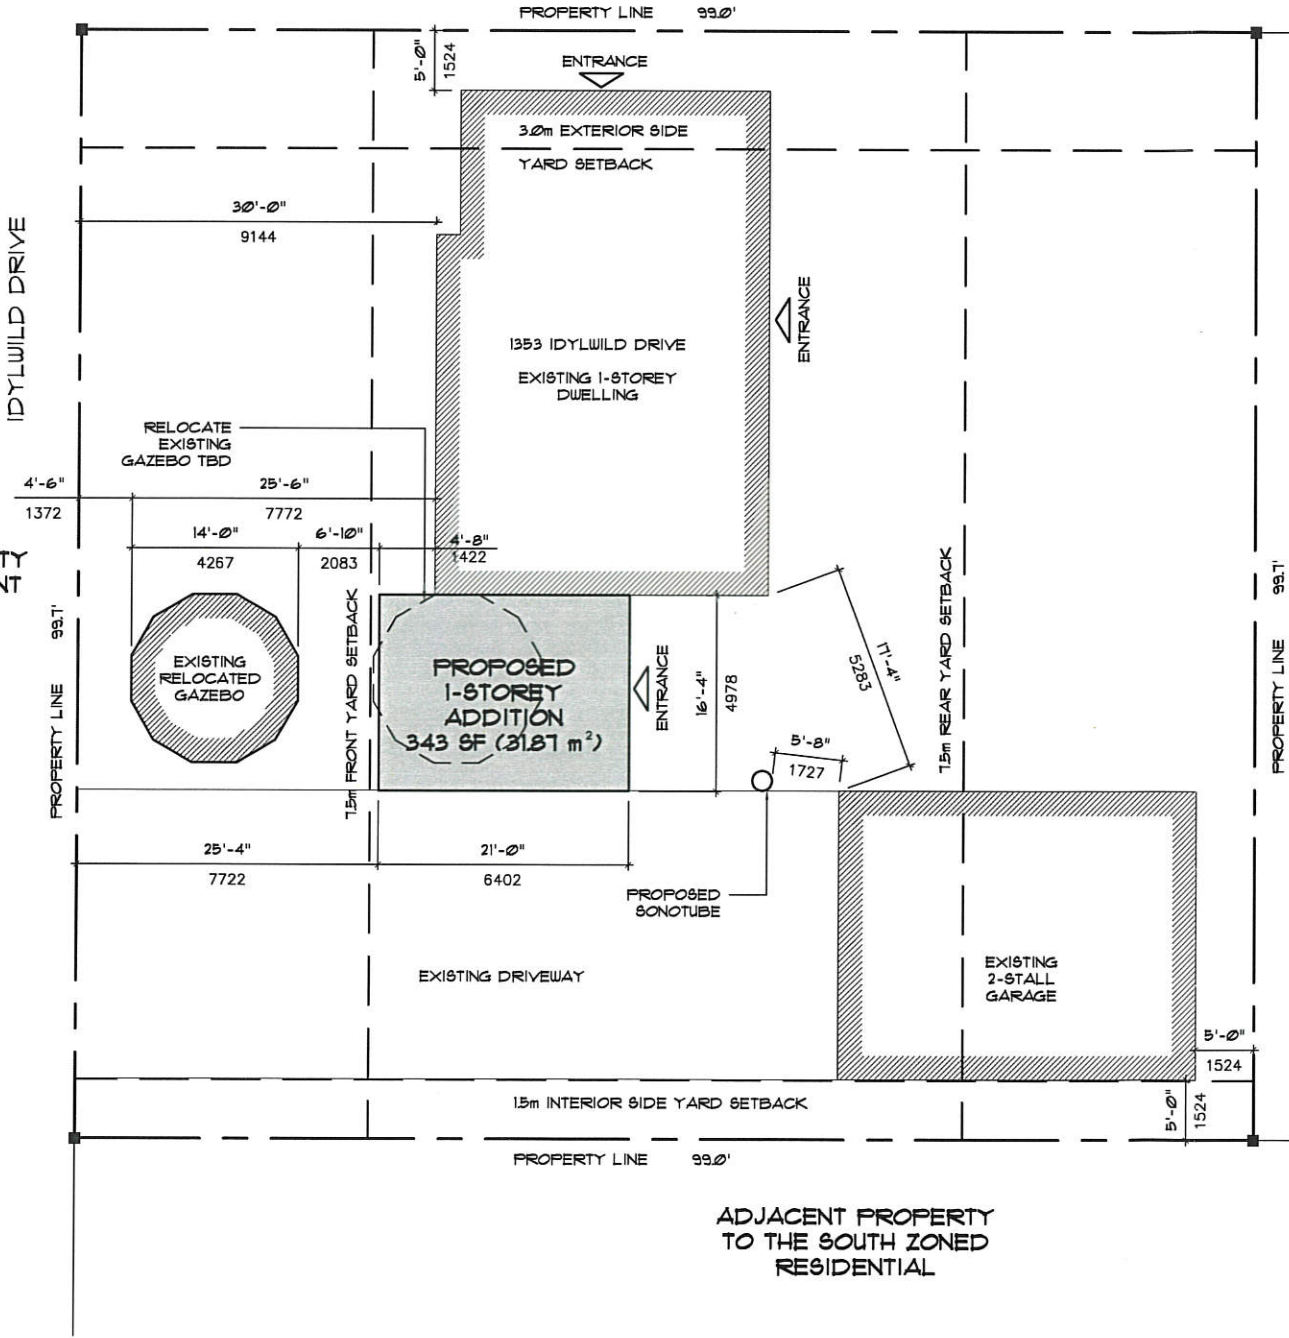

2
1 KEY PLAN
SCALE: NTS

1
1 SITE PLAN
SCALE: 1/16" = 1'-0"