


NEW TOP SOIL AND SOD

## A1.01

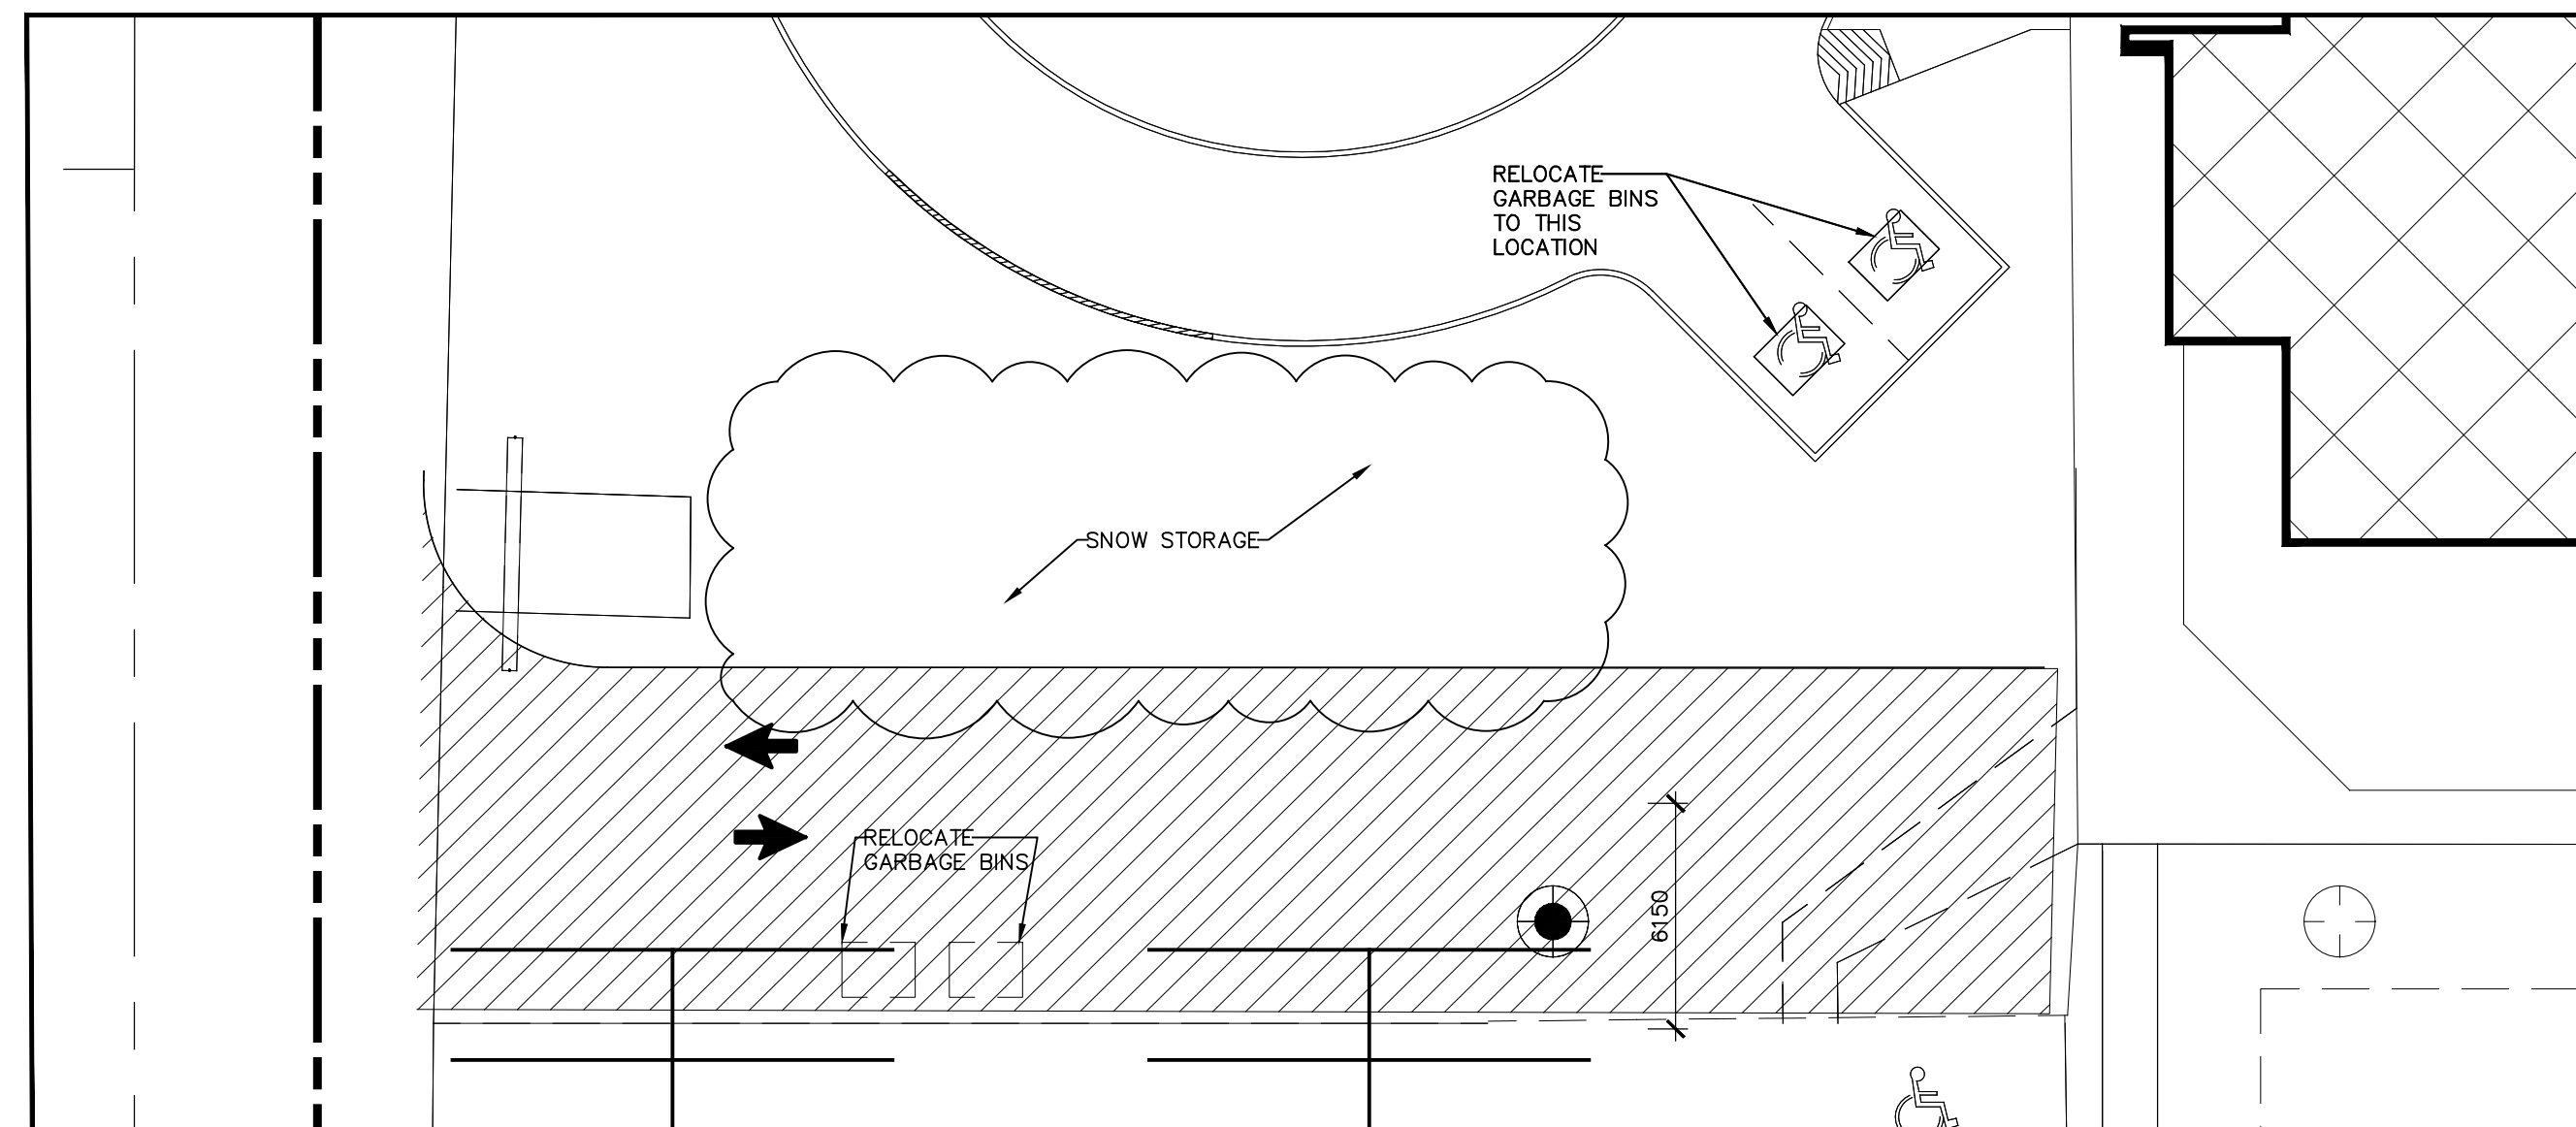

<p>Project: <b>RAINY RIVER DISTRICT SCHOOL BOARD ROBERT MOORE SCHOOL CHILDCARE ADDITION</b> 528 SECOND STREET EAST Fort Frances, ON</p>		<p>Drawing Title: <b>PARTIAL SITE PLANS AND DETAILS</b></p>	
<p>Drawn By: ARL</p>	<p>Checked By: ICH</p>		
<p>Scale: AS NOTED</p>	<p>Project No: 1825</p>		
<p>Date Plotted: Aug 06, 2019</p>			
<p>Date Revised: Oct. 25, 2018</p>			
<p>Drawing No: <b>A1.02</b></p>			