

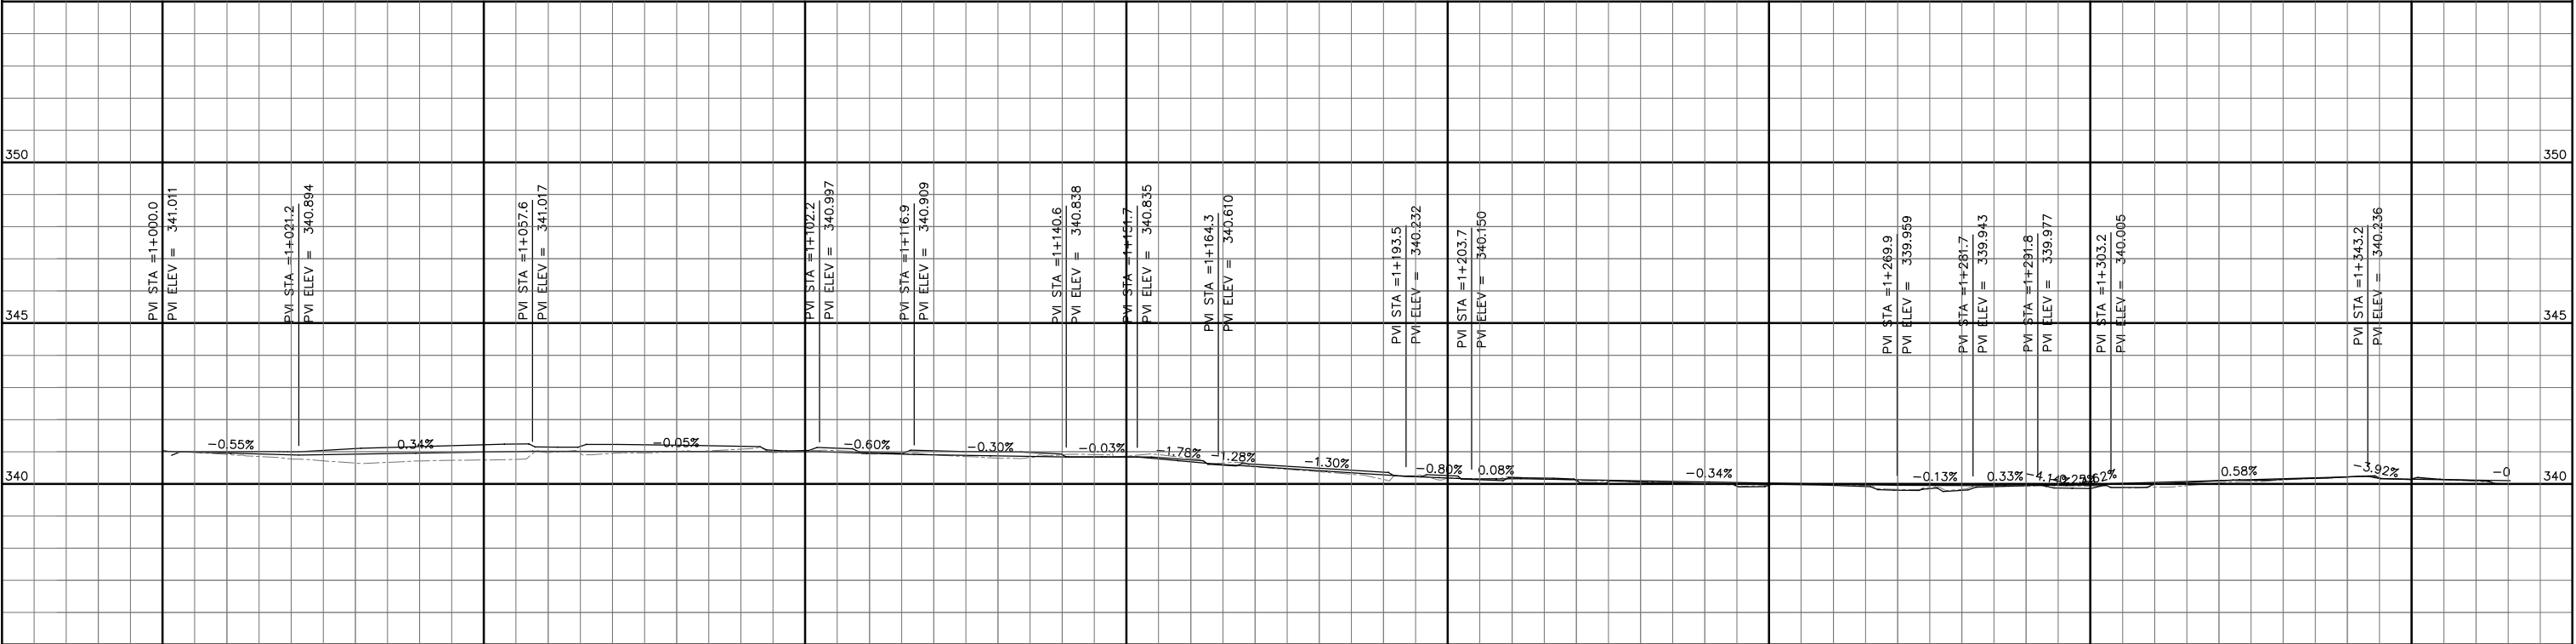


Drawing file: C:\pwworking\h\soh1861962\09000657\A1-364258-P5.dwg
Plotted: Mar 11 2021 8:34am
Created: Feb 01 2021 9:40am
Last Saved: Mar 09 2021 1:53pm

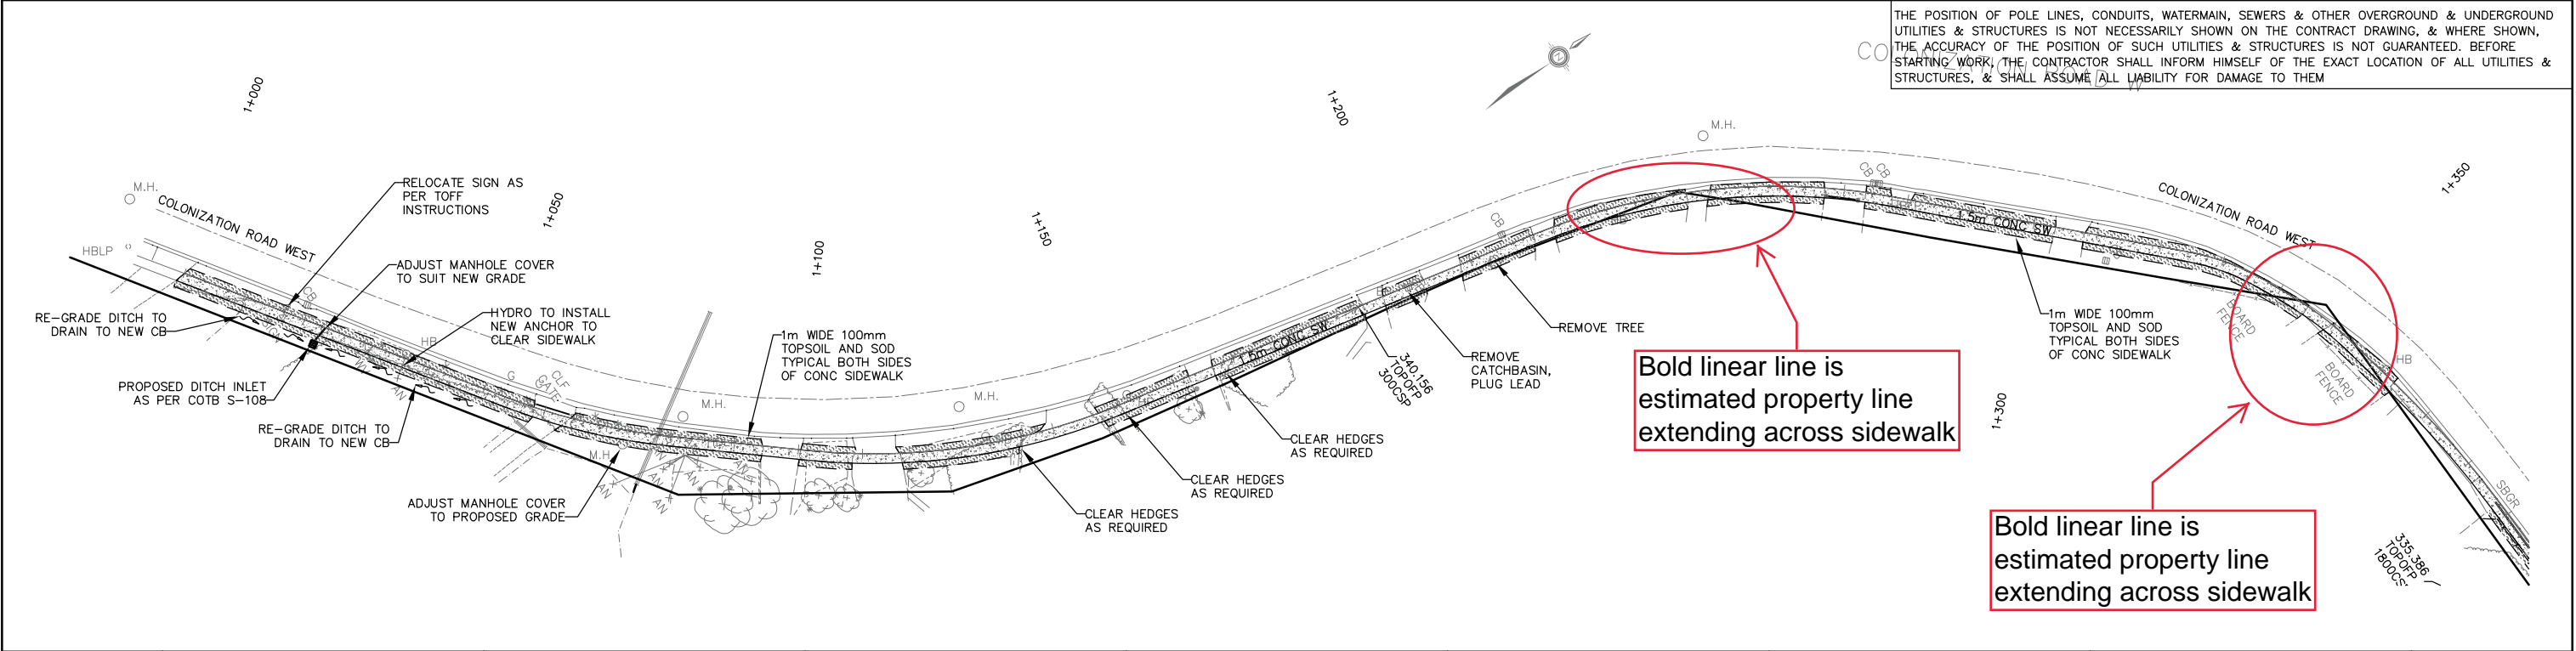

Chainage	1+000	1+050	1+100	1+150	1+200	1+250	1+300	1+350	Chainage
Sanitary									Sanitary
Watermain									Watermain

LEGEND					Approved		PLAN AND PROFILE	COLONIZATION RD W STA 1+000 TO 1+350	TOWN OF FORT FRANCES 2021 ROAD RECONSTRUCTION SIDEWALK CONSTRUCTION		Scale 1m 0 1m VERT 10m 0 5m HORIZ	Drawn By MWS Ckd. By JD Dwg. No.	Date MARCH 2021	Rev. 0
	0	ISSUED FOR TENDER	03/13/21	MWS/JD										
	A	ISSUED FOR 1ST CLIENT REVIEW		MWS/JD										
	No.	Revision	Date	Initial										

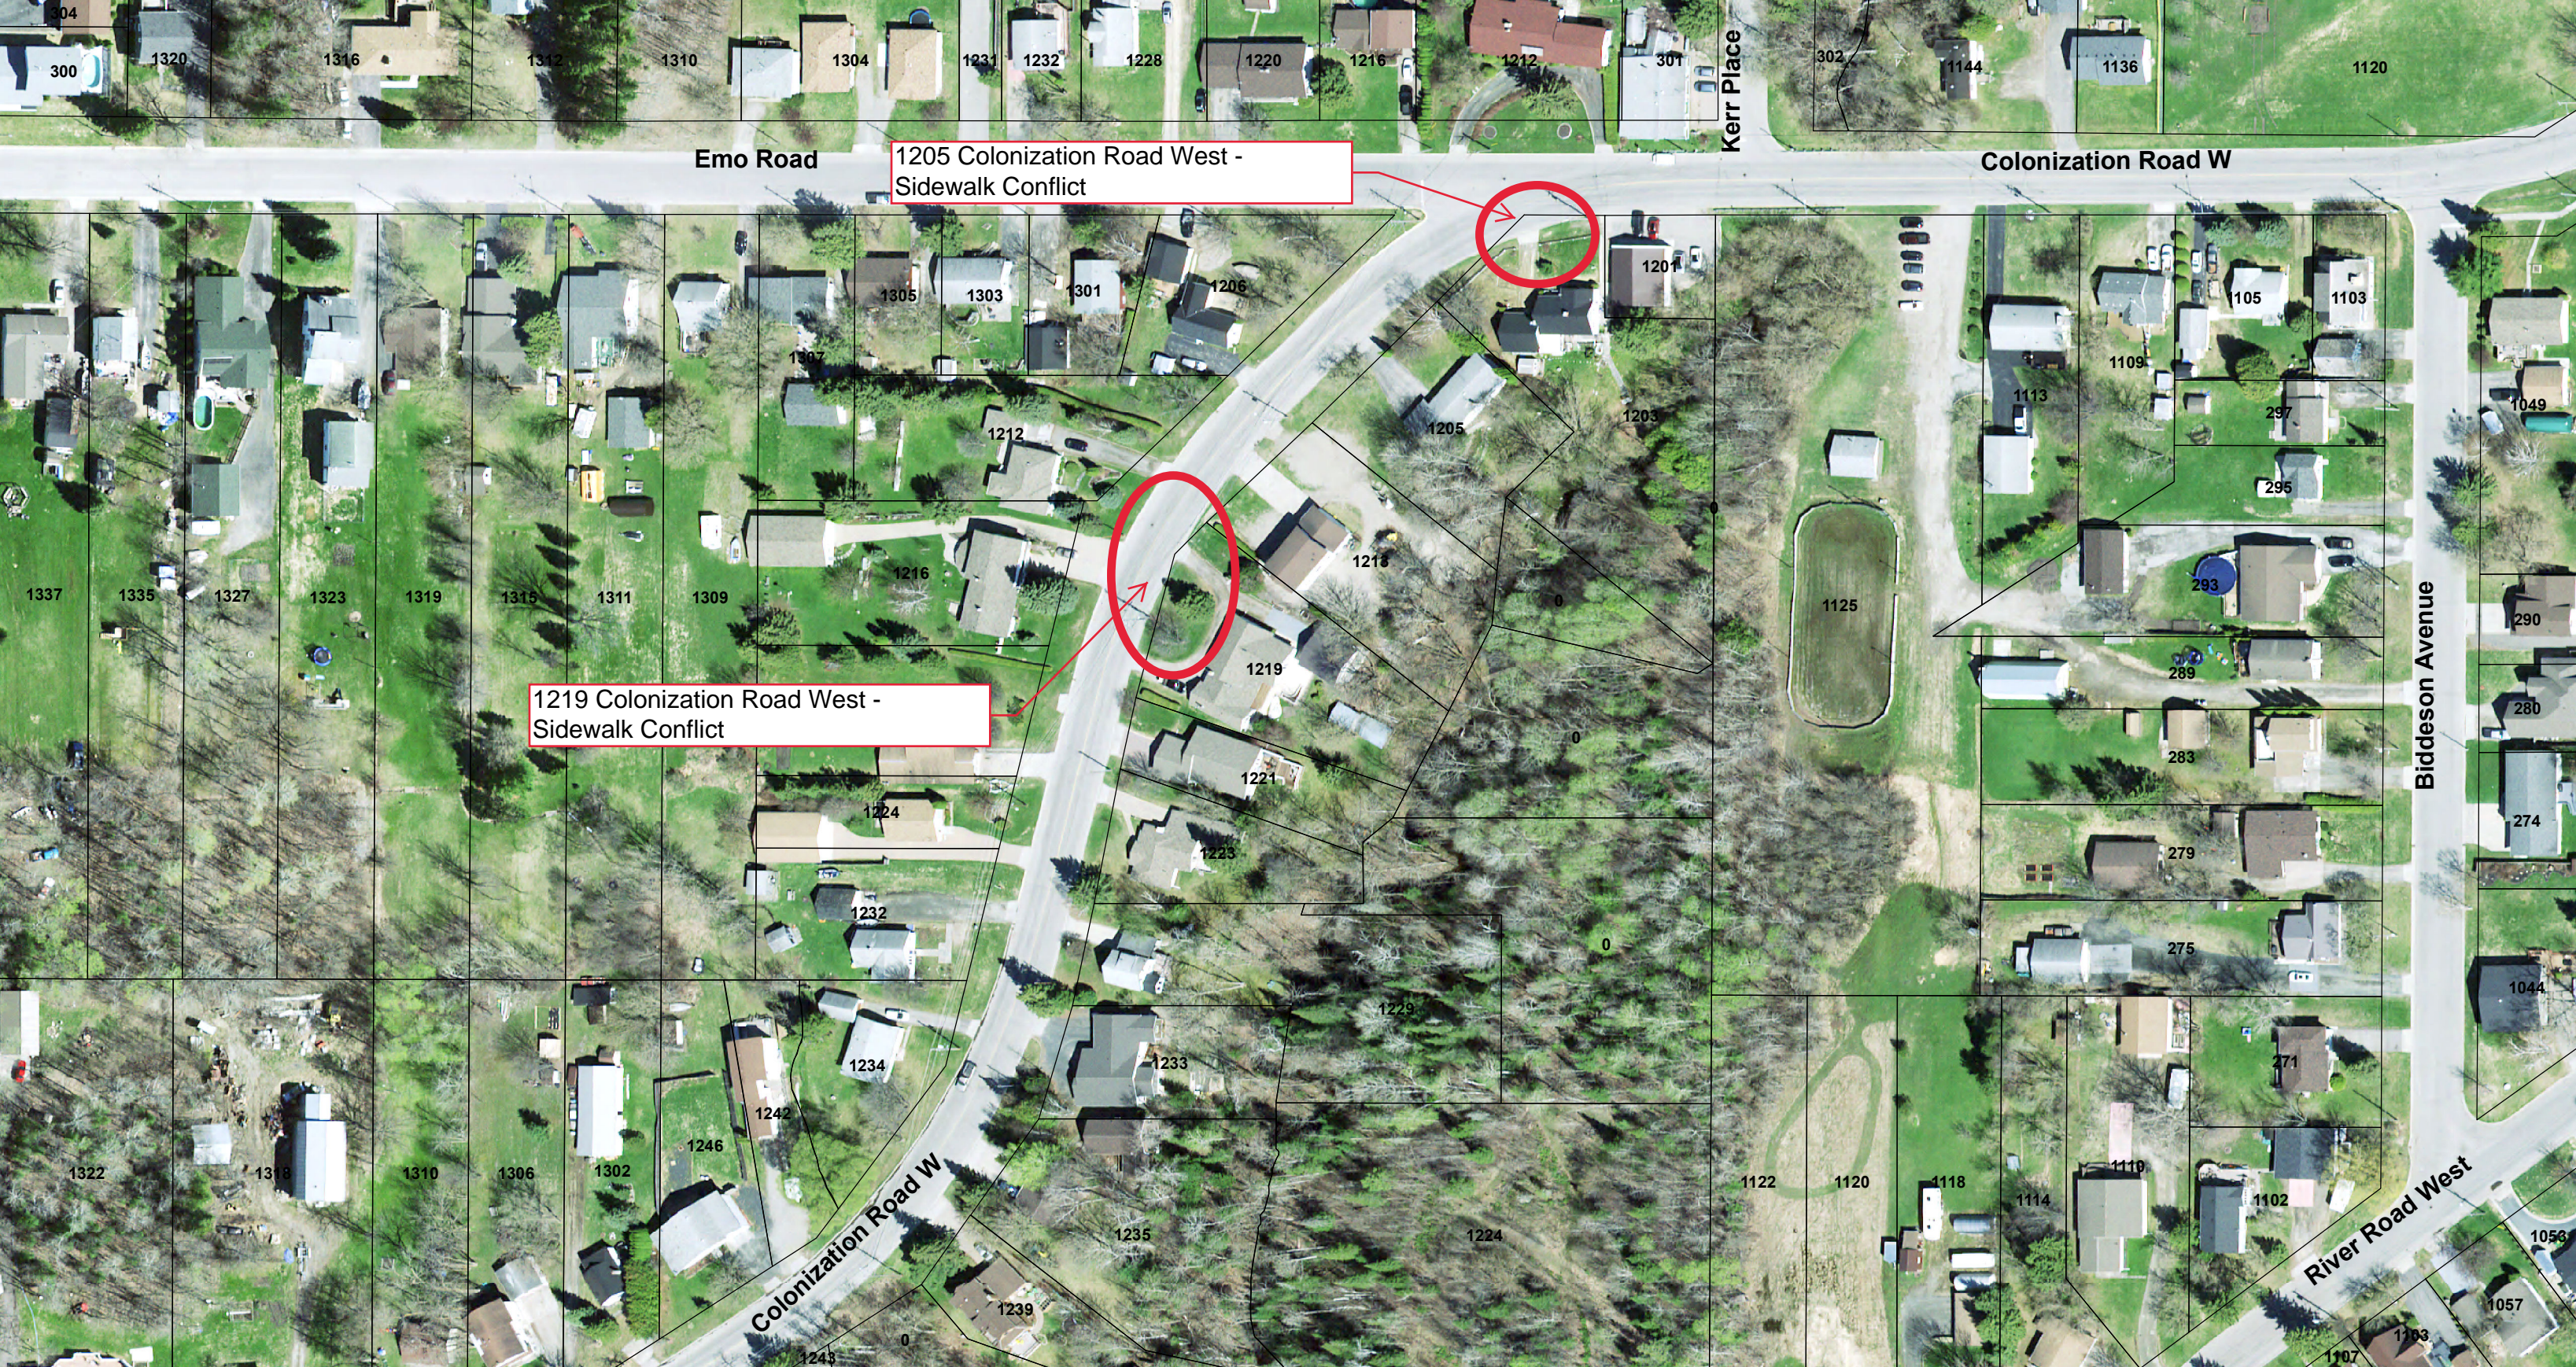

Emo Road

1205 Colonization Road West -
Sidewalk Conflict

Colonization Road W

1219 Colonization Road West -
Sidewalk Conflict

Biddeson Avenue

Colonization Road W

River Road West