

## RAINY LAKE SQUARE




## RAINY LAKE SQUARE



Notes:

1. DO NOT SCALE FROM THIS DRAWING. CONTRACTOR SHALL BE RESPONSIBLE FOR CHECKING DIMENSIONS AND EXISTING CONDITIONS AT THE OUTSET OF CONSTRUCTION. REPORT ANY DISCREPANCIES TO THE ENGINEER PRIOR TO PROCEEDING WITH THE WORK.
2. ALL DRAWINGS, SPECIFICATIONS AND RELATED DOCUMENTS ARE THE COPYRIGHT PROPERTY OF TBT ENGINEERING CONSULTING GROUP AND MUST BE RETURNED UPON REQUEST. REPRODUCTION OF DRAWINGS, SPECIFICATIONS AND RELATED DOCUMENTS IN PART OR IN WHOLE IS FORBIDDEN WITHOUT ENGINEER'S WRITTEN PERMISSION.




**TBT ENGINEERING**  
CONSULTING GROUP


TBTE FORT FRANCES BUILDING  
OFFICE RENOVATION  
255 SCOTT STREET FORT FRANCES, ONTARIO

Scale: As indicated	Drawn By: SV Ckd By:	Date: JAN 2019
Project No.: 18-480	Dwg No.: D1	Rev.



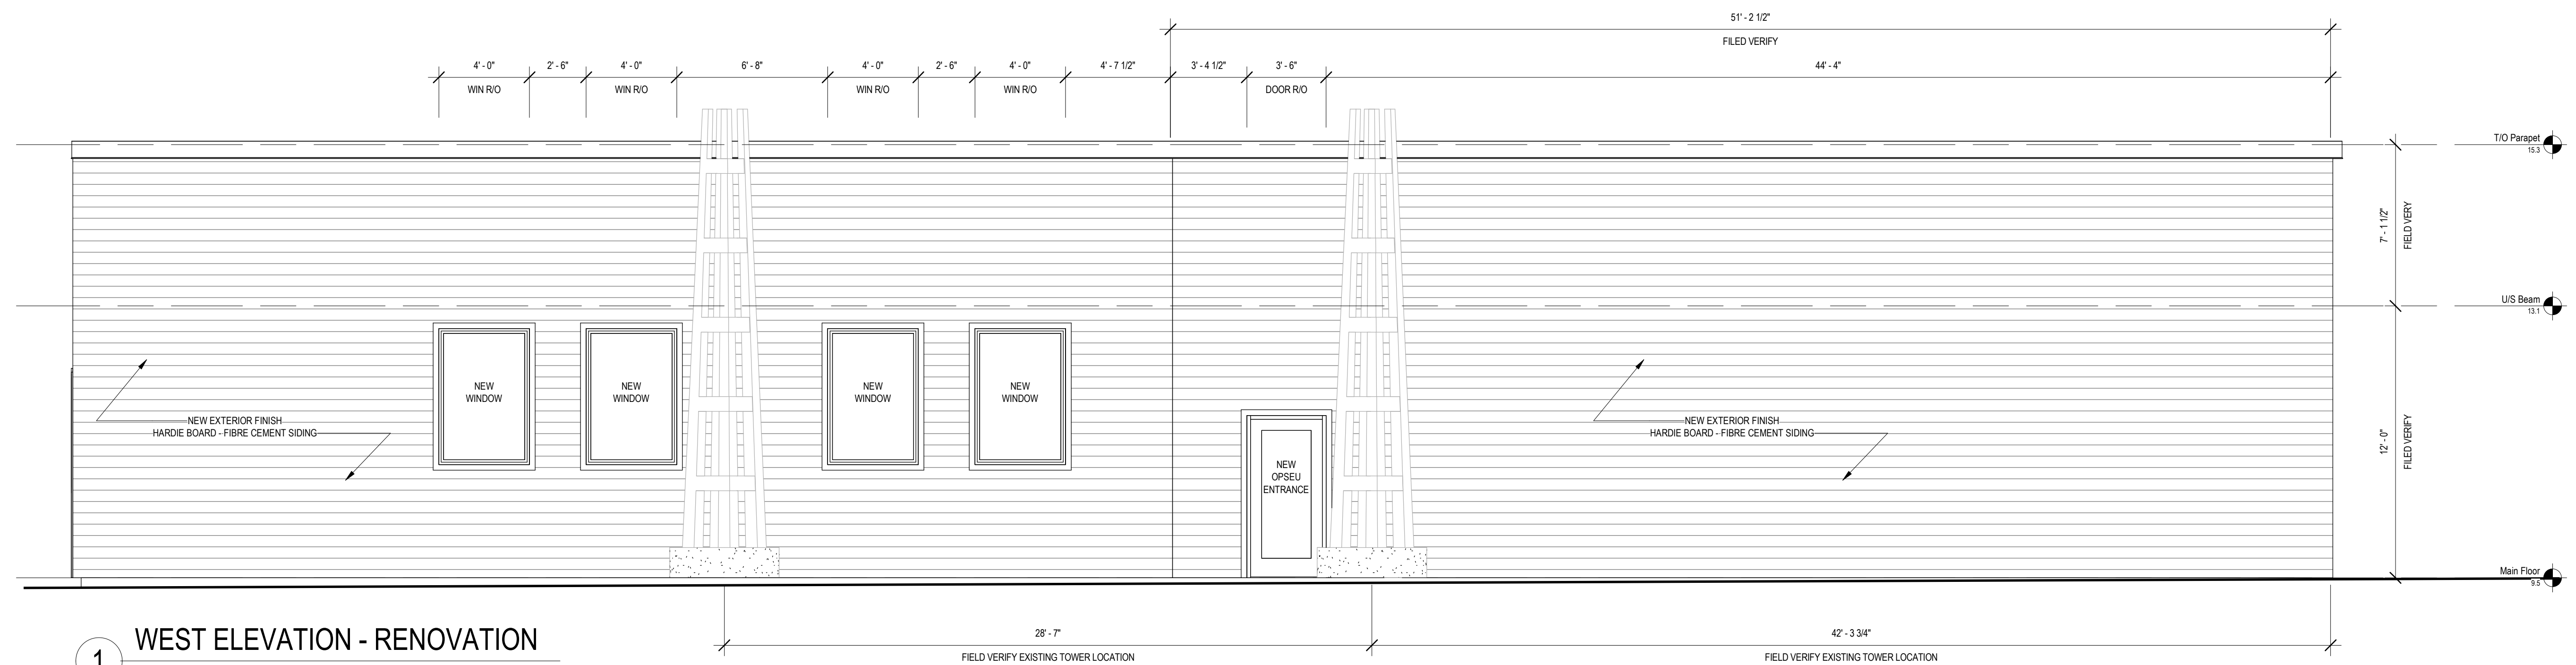


1 WEST ELEVATION - RENOVATION  
1/4" = 1'-0"

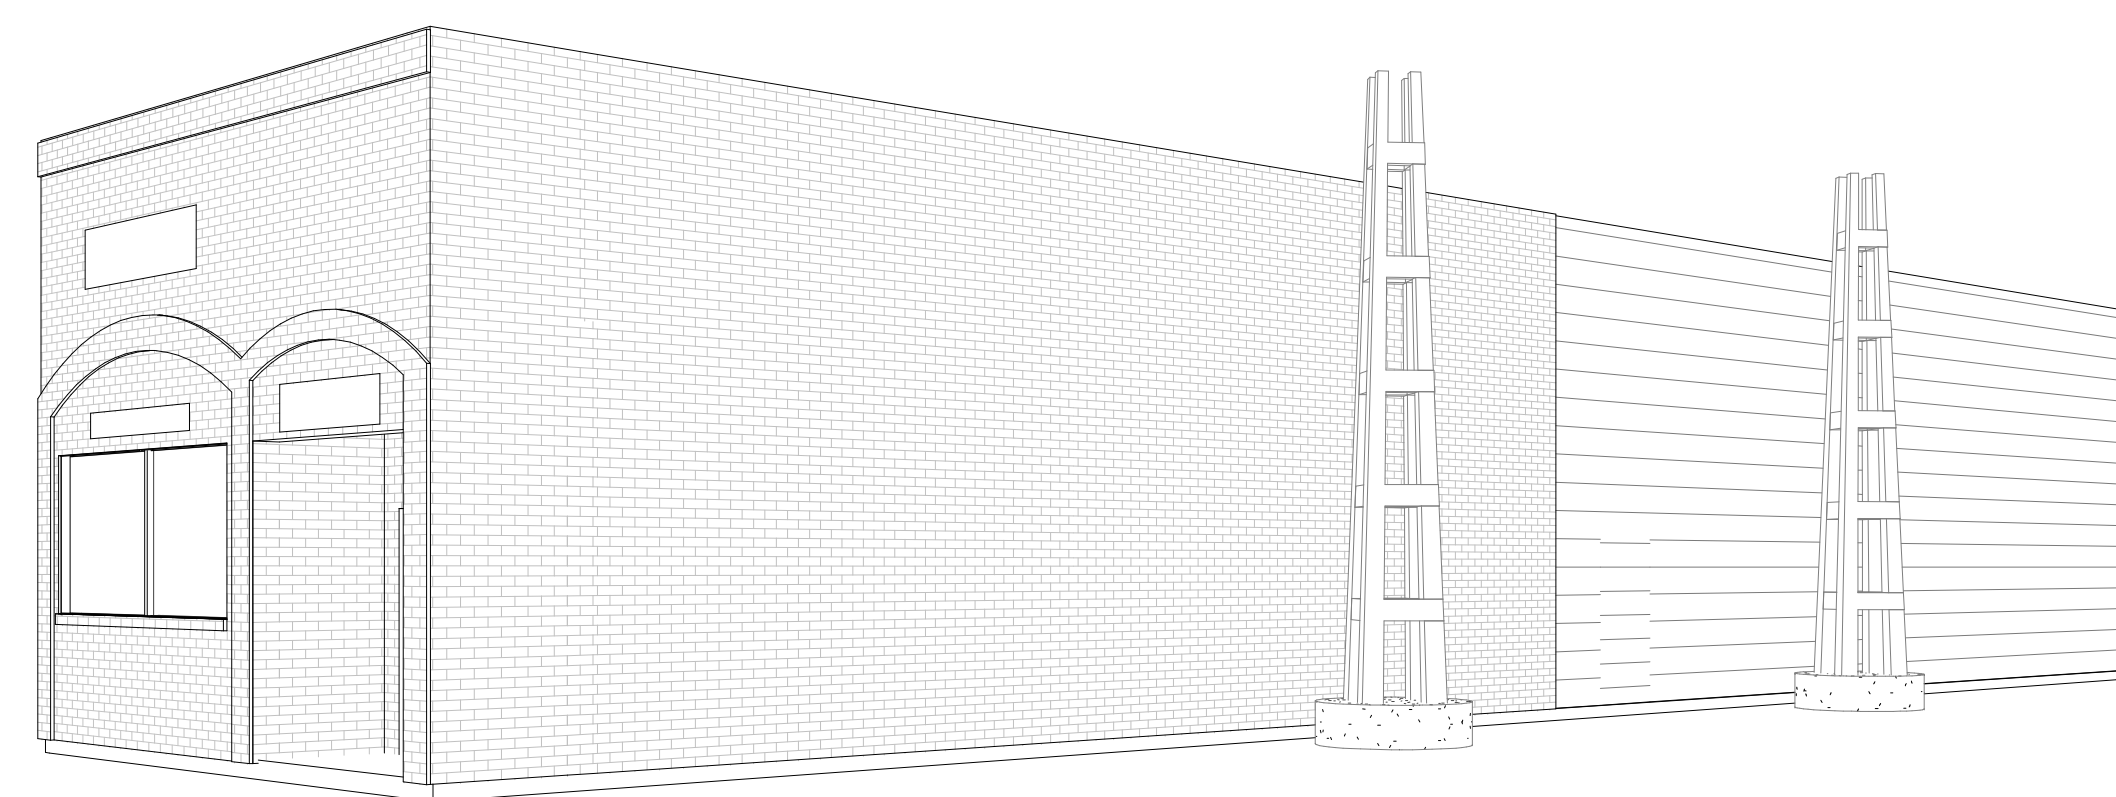

2 3D VIEW - EXISTING EXTERIOR @ RAINY LAKE SQUARE



EXISTING WEST ELEVATION - FROM RAINY LAKE SQUARE

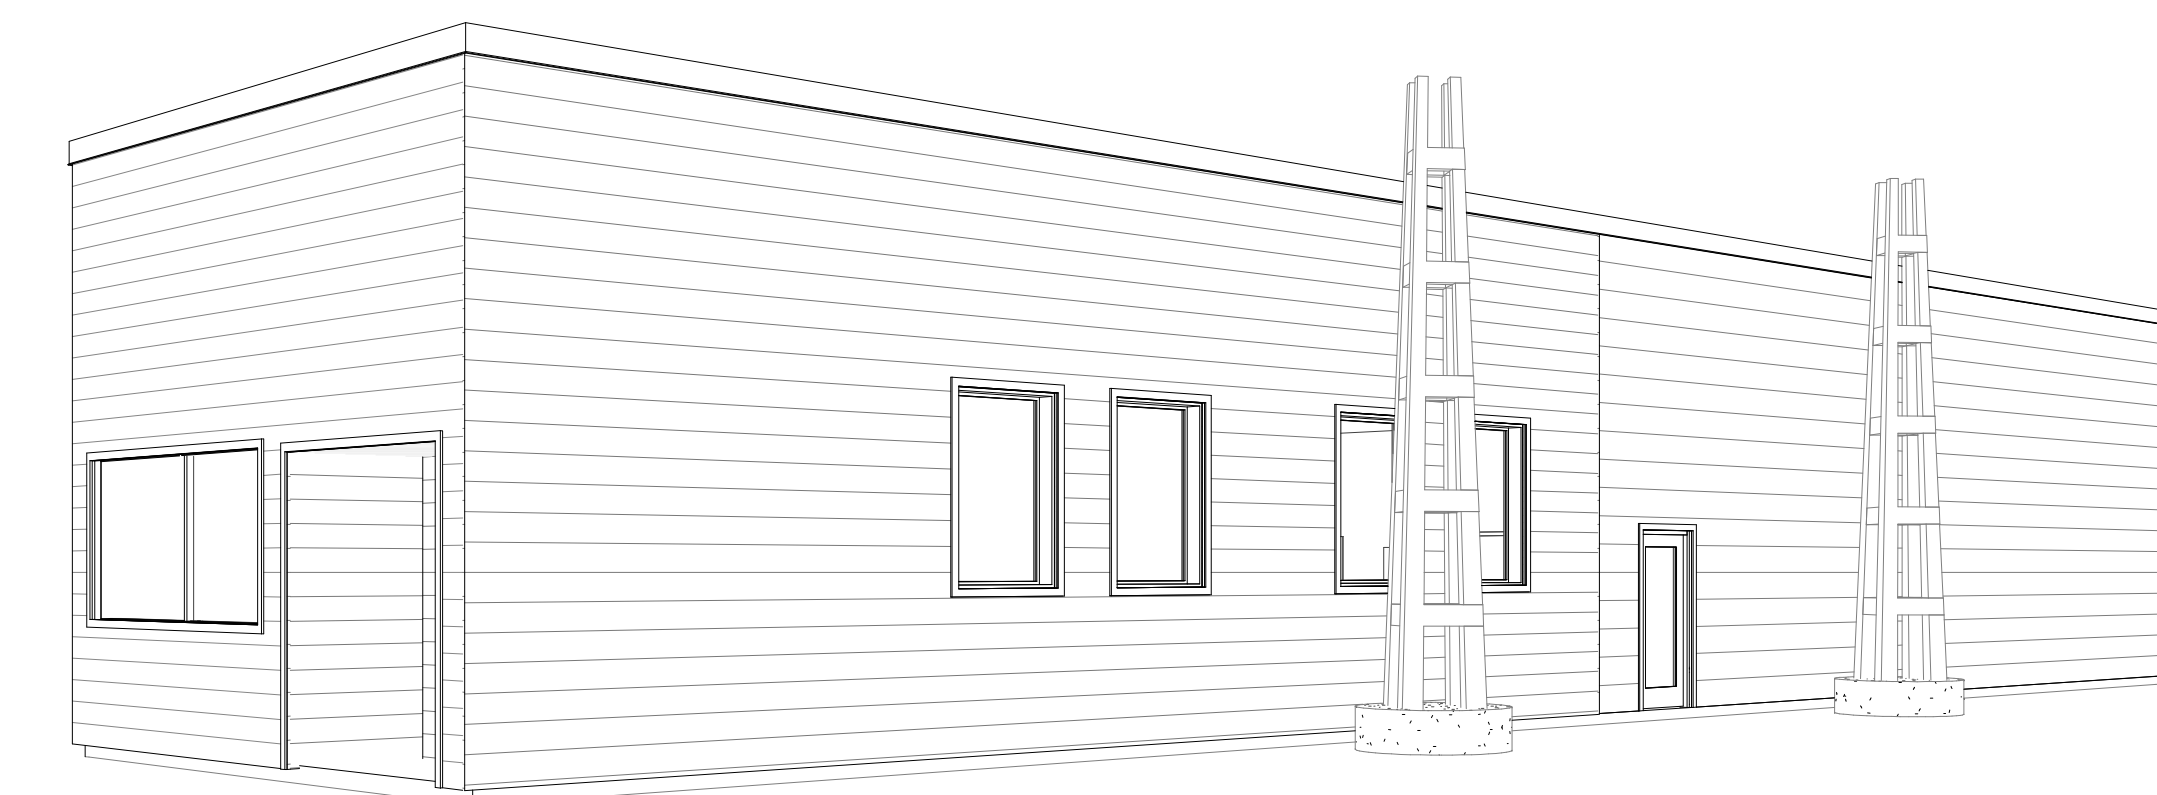

3 3D VIEW - NEW EXTERIOR @ RAINY LAKE SQUARE



LOCATION OF NEW OPSEU ENTRANCE



TOWERS ALONG RAINY LAKE SQUARE

No.	Revision	Date	Initial

Notes:  
1. DO NOT SCALE FROM THIS DRAWING. CONTRACTOR SHALL BE RESPONSIBLE FOR CHECKING DIMENSIONS AND EXISTING CONDITIONS AT THE OUTSET OF CONSTRUCTION. REPORT ANY DISCREPANCIES TO THE ENGINEER PRIOR TO PROCEEDING WITH THE WORK.  
2. ALL DRAWINGS, SPECIFICATIONS AND RELATED DOCUMENTS ARE THE COPYRIGHT PROPERTY OF TBT ENGINEERING CONSULTING GROUP AND MUST BE RETURNED UPON REQUEST. REPRODUCTION OF DRAWINGS, SPECIFICATIONS AND RELATED DOCUMENTS IN PART OR IN WHOLE IS FORBIDDEN WITHOUT ENGINEERS WRITTEN PERMISSION.

Approved	Approved

**TBT ENGINEERING CONSULTING GROUP**  
Thunder Bay Phone: (807) 624-5160  
E-mail: info@tbte.ca

TBTE FORT FRANCES BUILDING  
OFFICE RENOVATION  
255 SCOTT STREET FORT FRANCES, ONTARIO

PROPOSED WEST ELEVATION & 3D VIEWS

Scale: 1/4" = 1'-0"	Drawn By: SV Ckd By:	Date: JAN 2019
Project No.: 18-480	Dwg No.: D2	Rev.