


SCOTT STREET


RAINY LAKE SQUARE

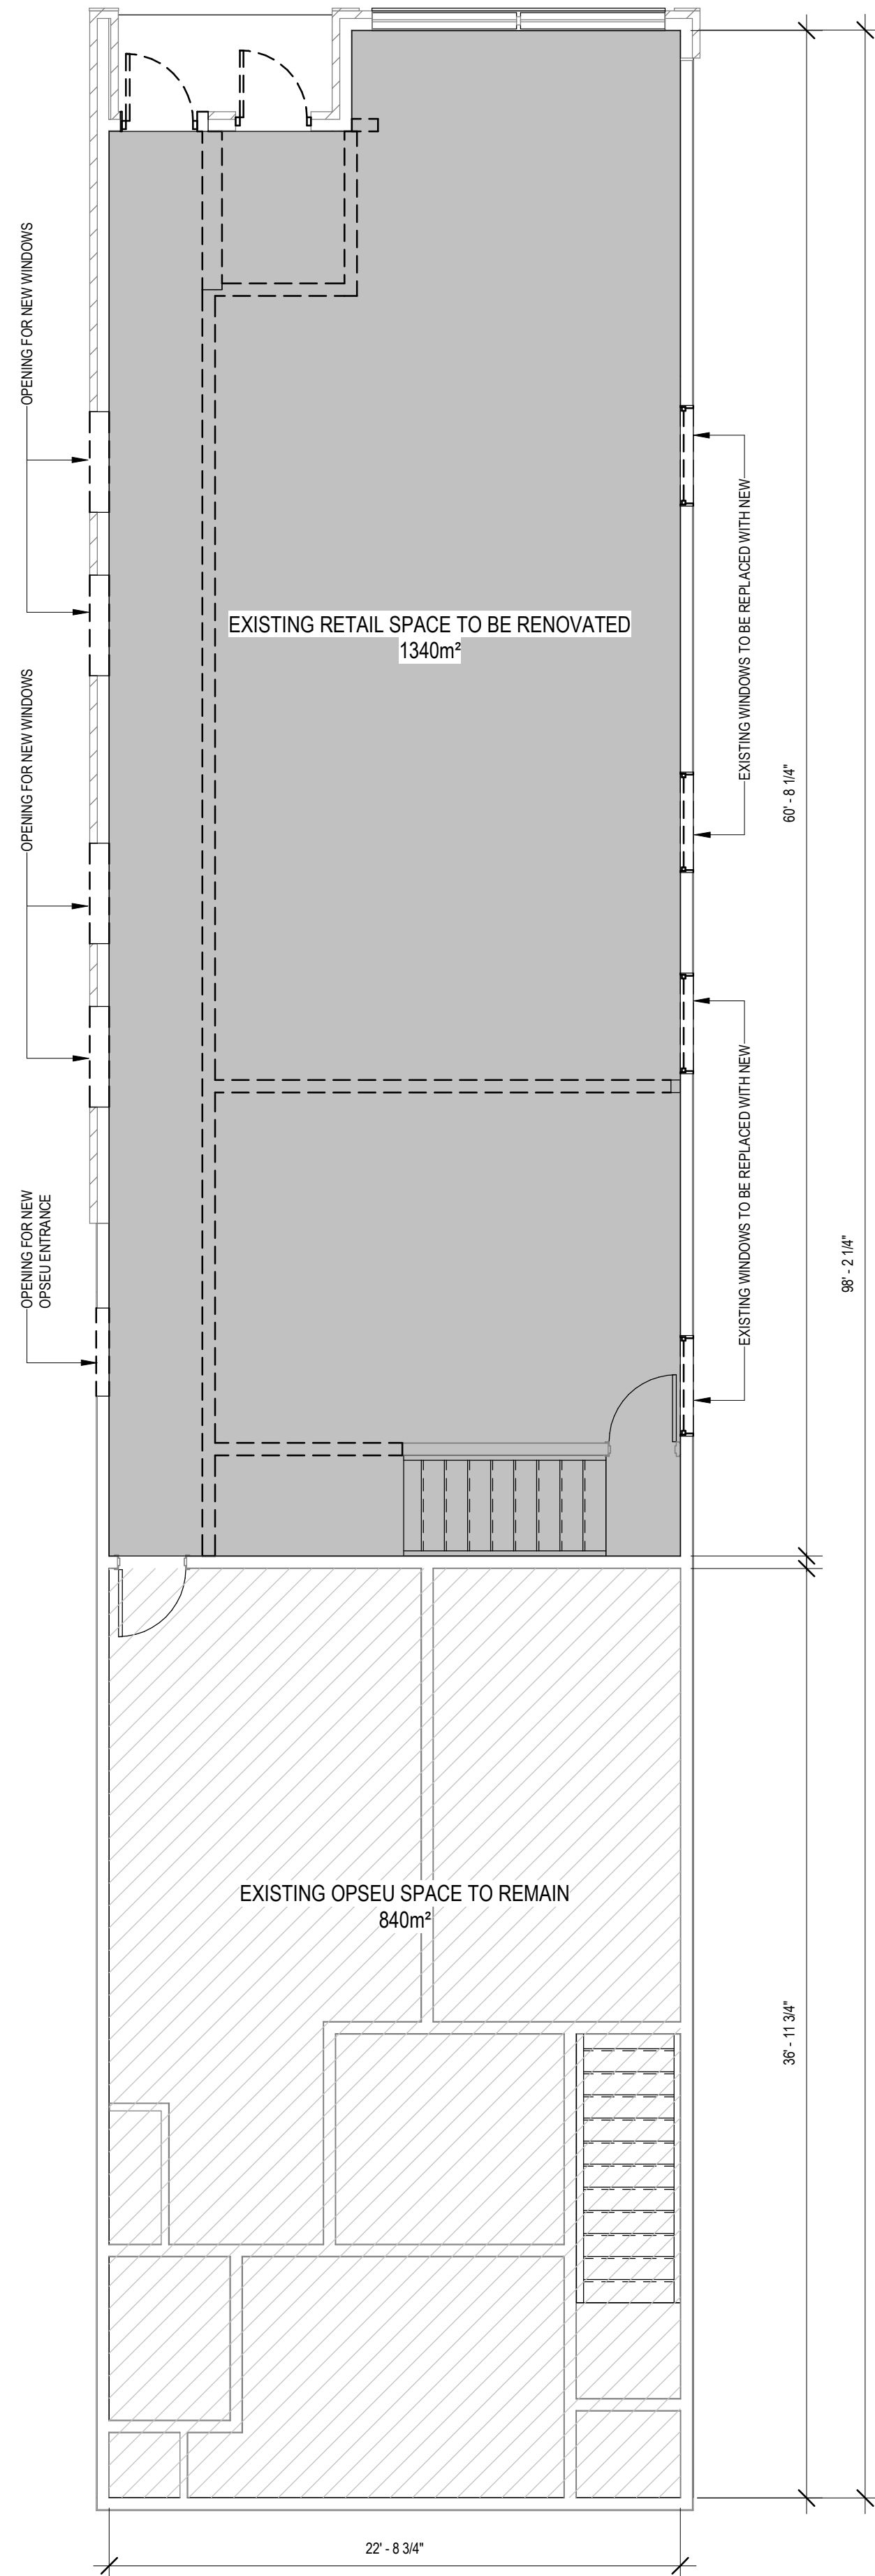


1 DEMOLITION PLAN
3/16" = 1'-0"

SCOTT STREET

RAINY LAKE SQUARE

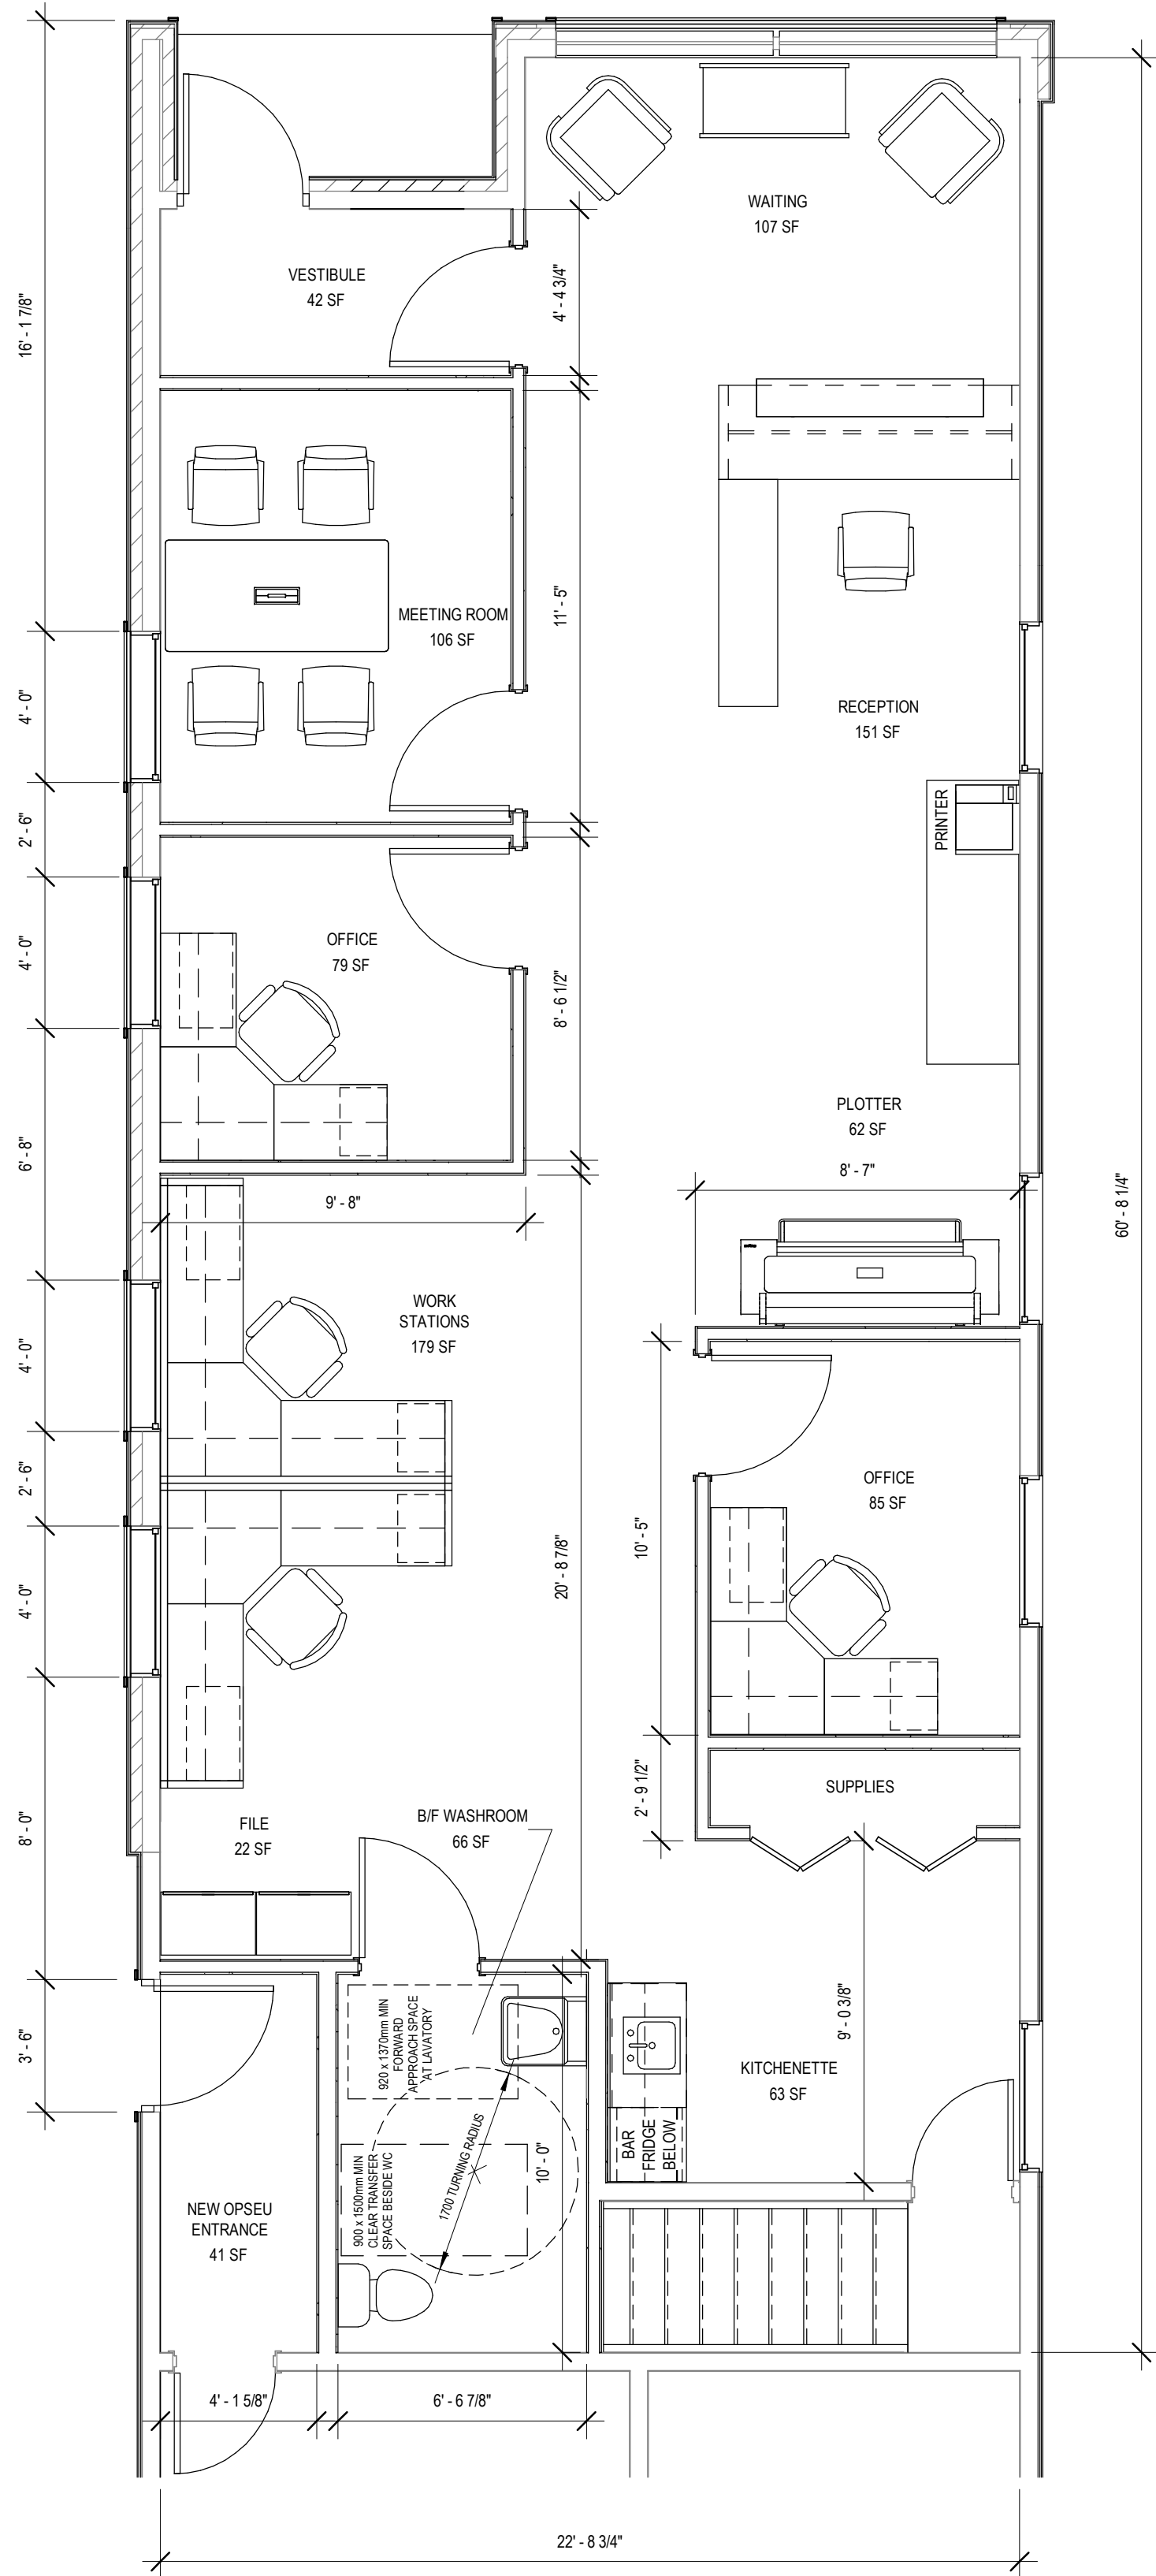


2 PROPOSED OFFICE RENOVATION PLAN
1/4" = 1'-0"

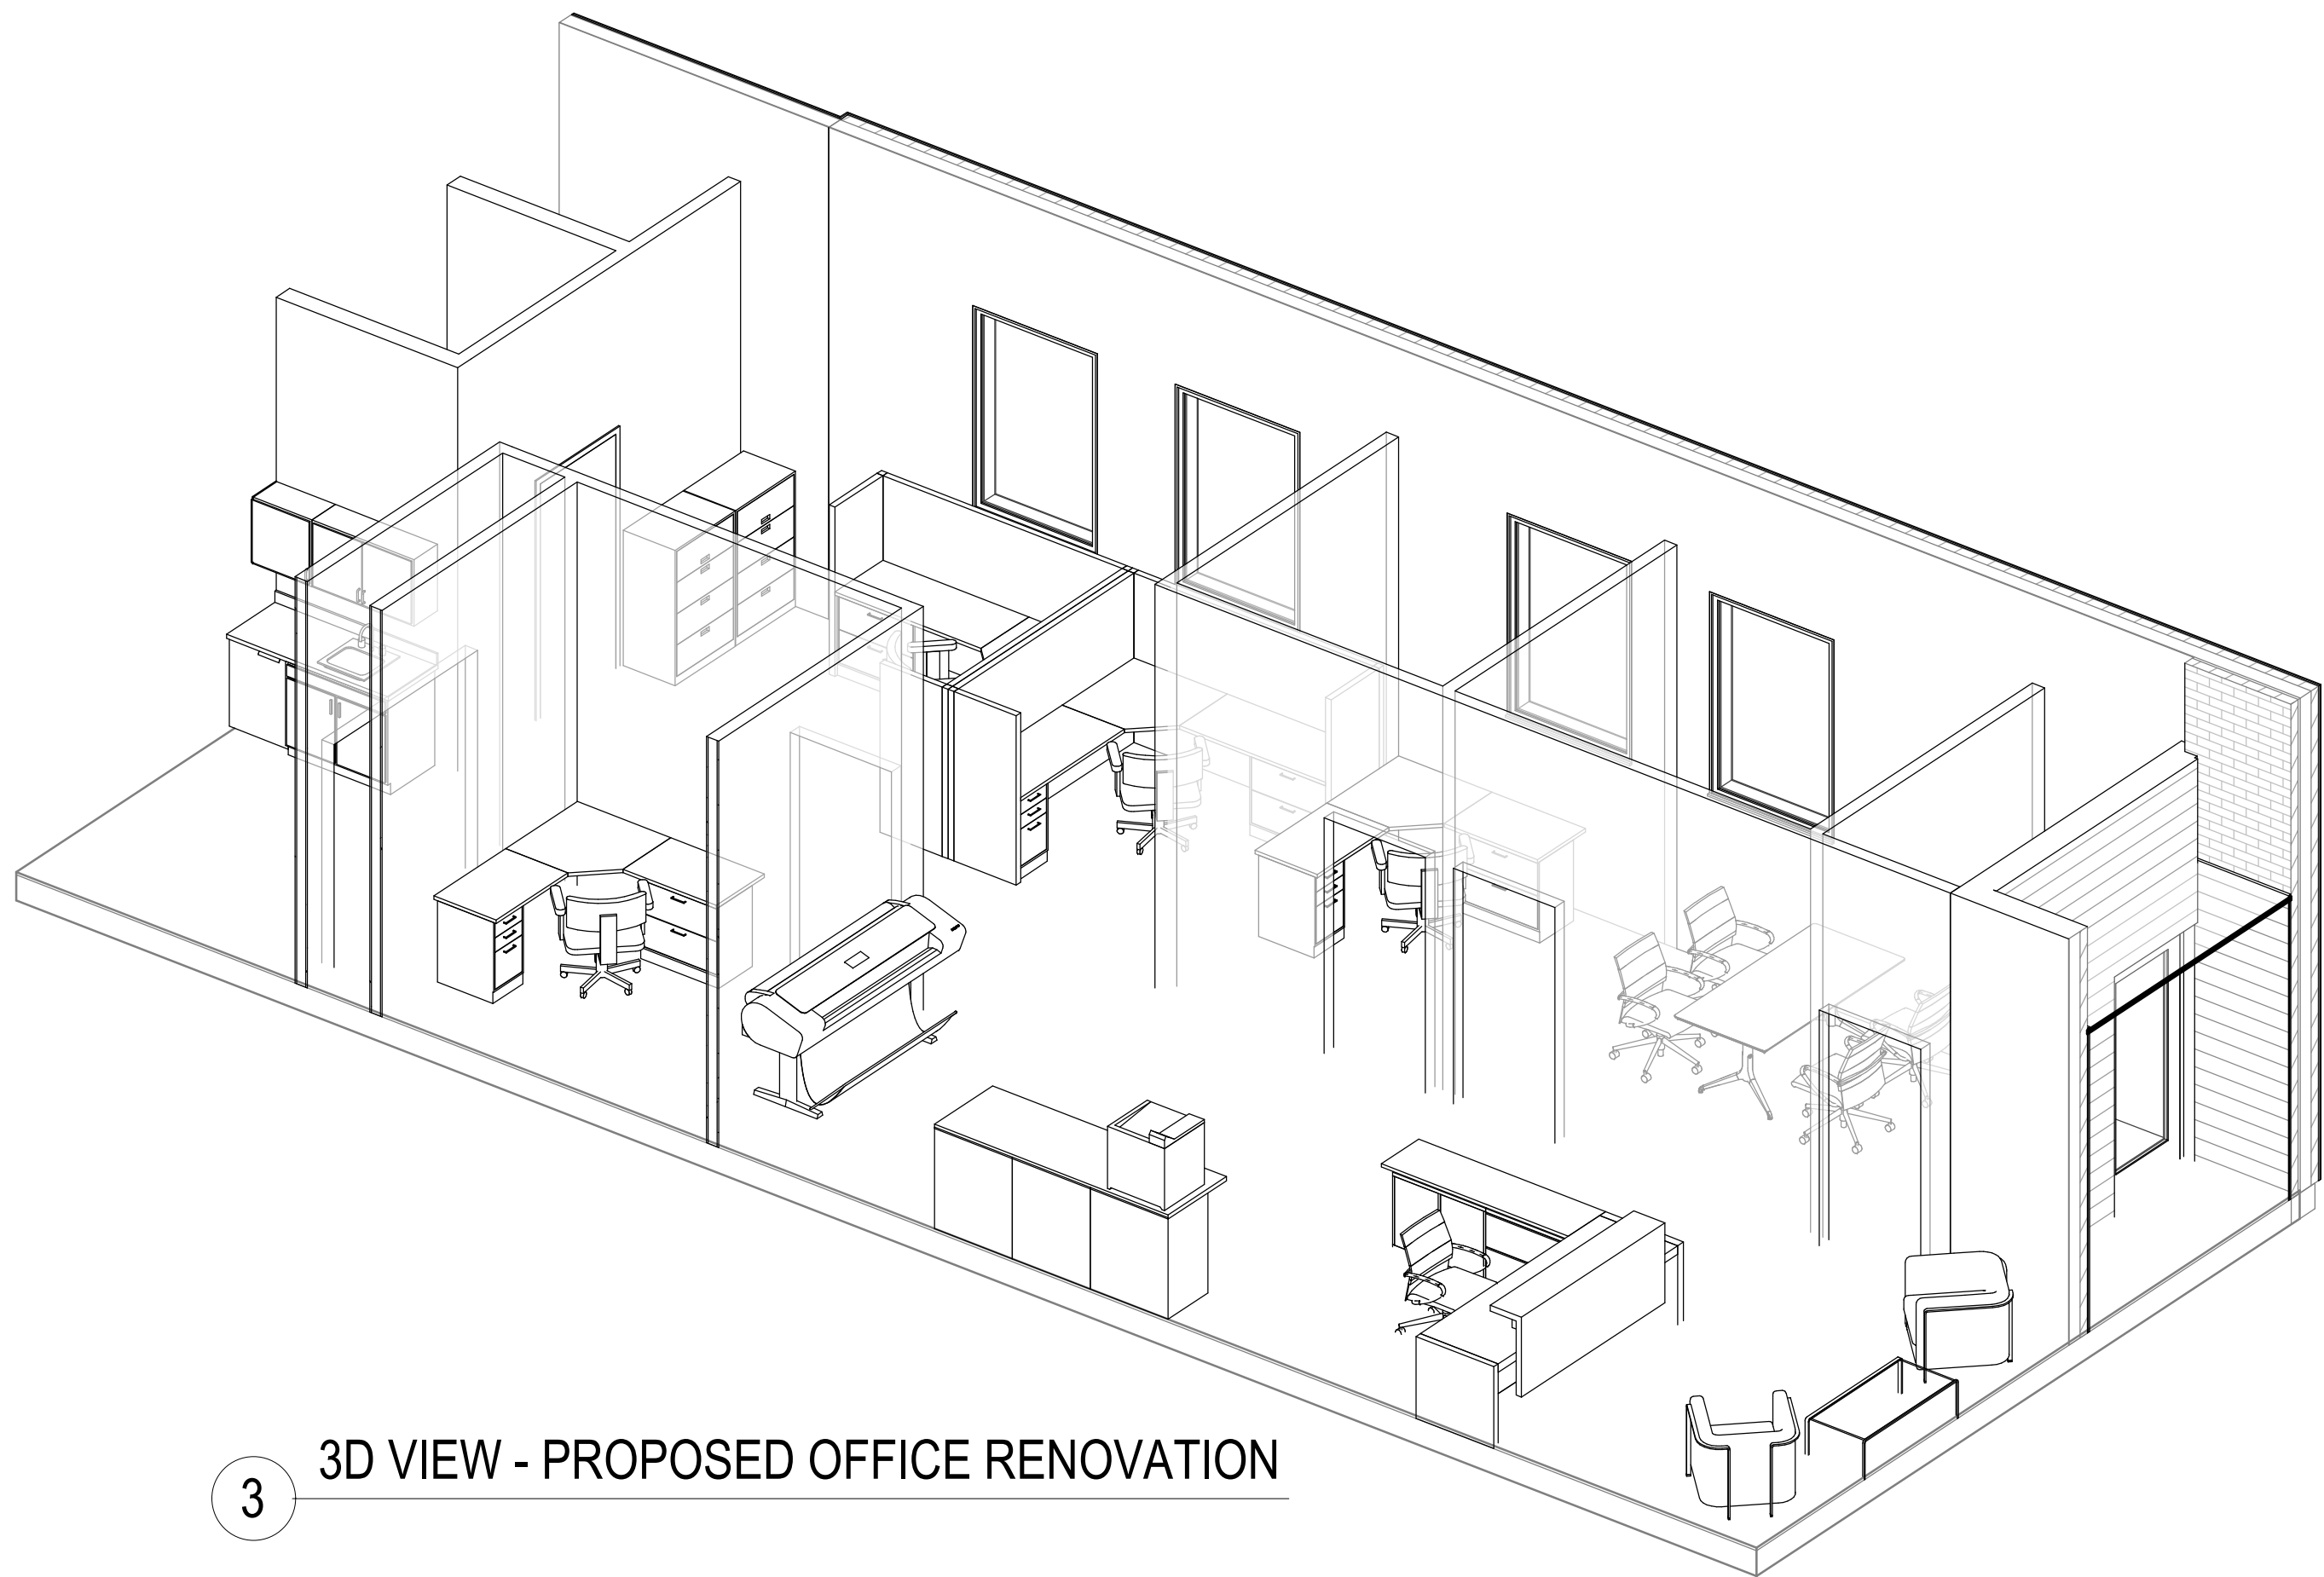

3 3D VIEW - PROPOSED OFFICE RENOVATION



EXISTING NORTH ELEVATION - BROCKIE'S JEWELLERS

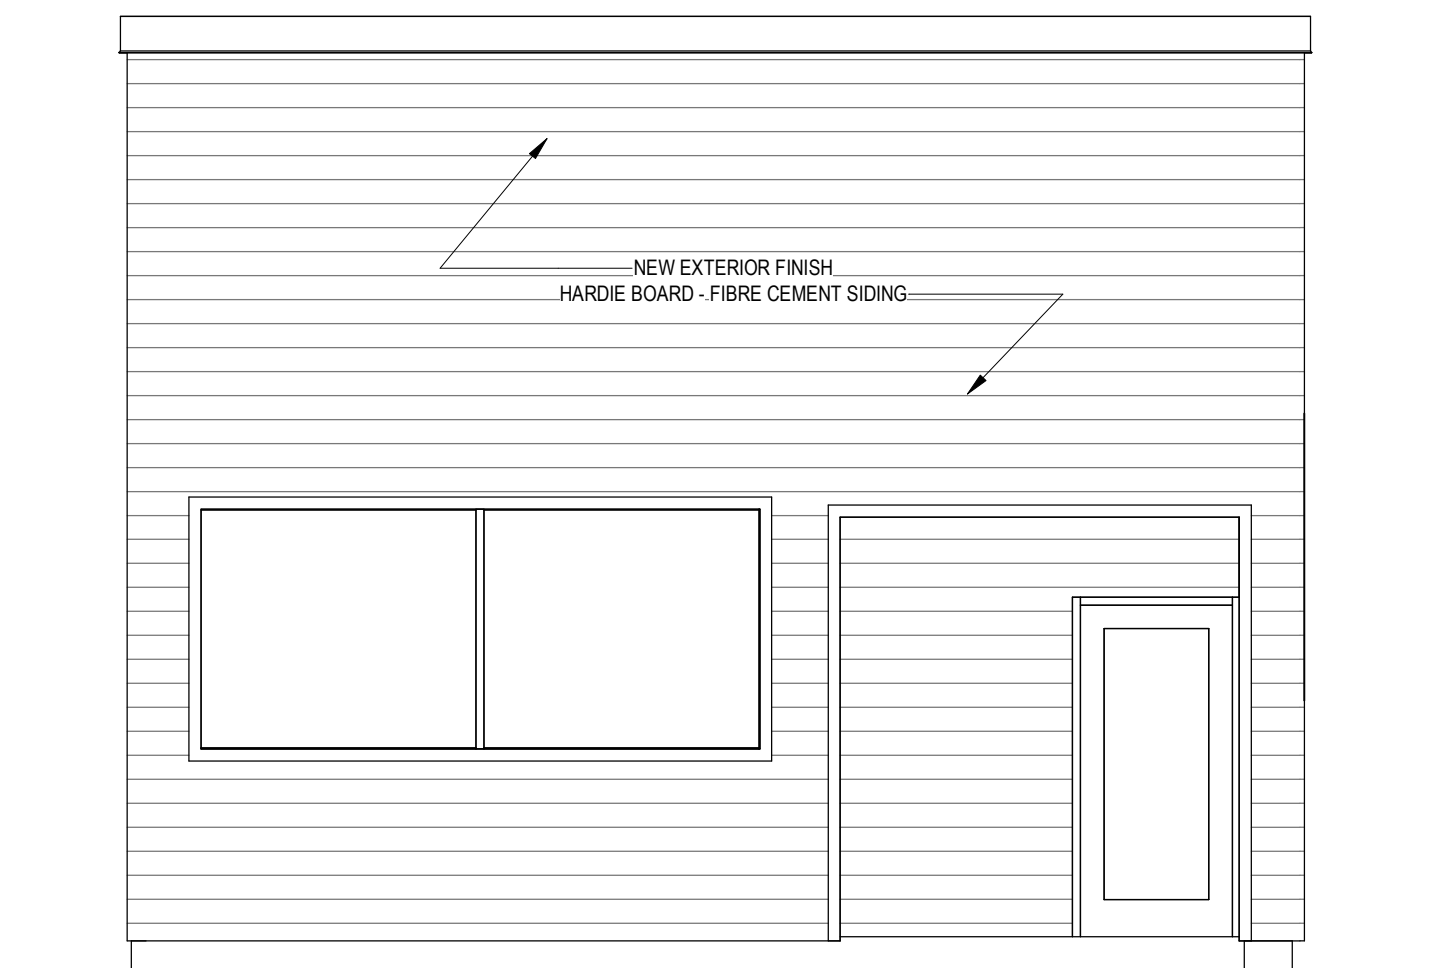

4 NORTH ELEVATION - RENOVATION
1/4" = 1'-0"

No.	Revision	Date	Initial

Notes:
1. DO NOT SCALE FROM THIS DRAWING. CONTRACTOR SHALL BE RESPONSIBLE FOR CHECKING DIMENSIONS AND EXISTING CONDITIONS AT THE OUTSET OF CONSTRUCTION. REPORT ANY DISCREPANCIES TO THE ENGINEER PRIOR TO PROCEEDING WITH THE WORK.
2. ALL DRAWINGS, SPECIFICATIONS AND RELATED DOCUMENTS ARE THE COPYRIGHT PROPERTY OF TBT ENGINEERING CONSULTING GROUP AND MUST BE RETURNED UPON REQUEST. REPRODUCTION OF DRAWINGS, SPECIFICATIONS AND RELATED DOCUMENTS IN PART OR IN WHOLE IS FORBIDDEN WITHOUT ENGINEERS WRITTEN PERMISSION.

Approved	Approved




TBT ENGINEERING
CONSULTING GROUP

Thunder Bay Phone: (807) 624-5160
E-mail: info@tbte.ca

TBTE FORT FRANCES BUILDING
OFFICE RENOVATION
255 SCOTT STREET FORT FRANCES, ONTARIO

PROPOSED DEMOLITION & RENOVATION PLANS

Scale: As indicated	Drawn By: SV Ckd By:	Date: JAN 2019
Project No.: 18-480	Dwg No.: D1	Rev.

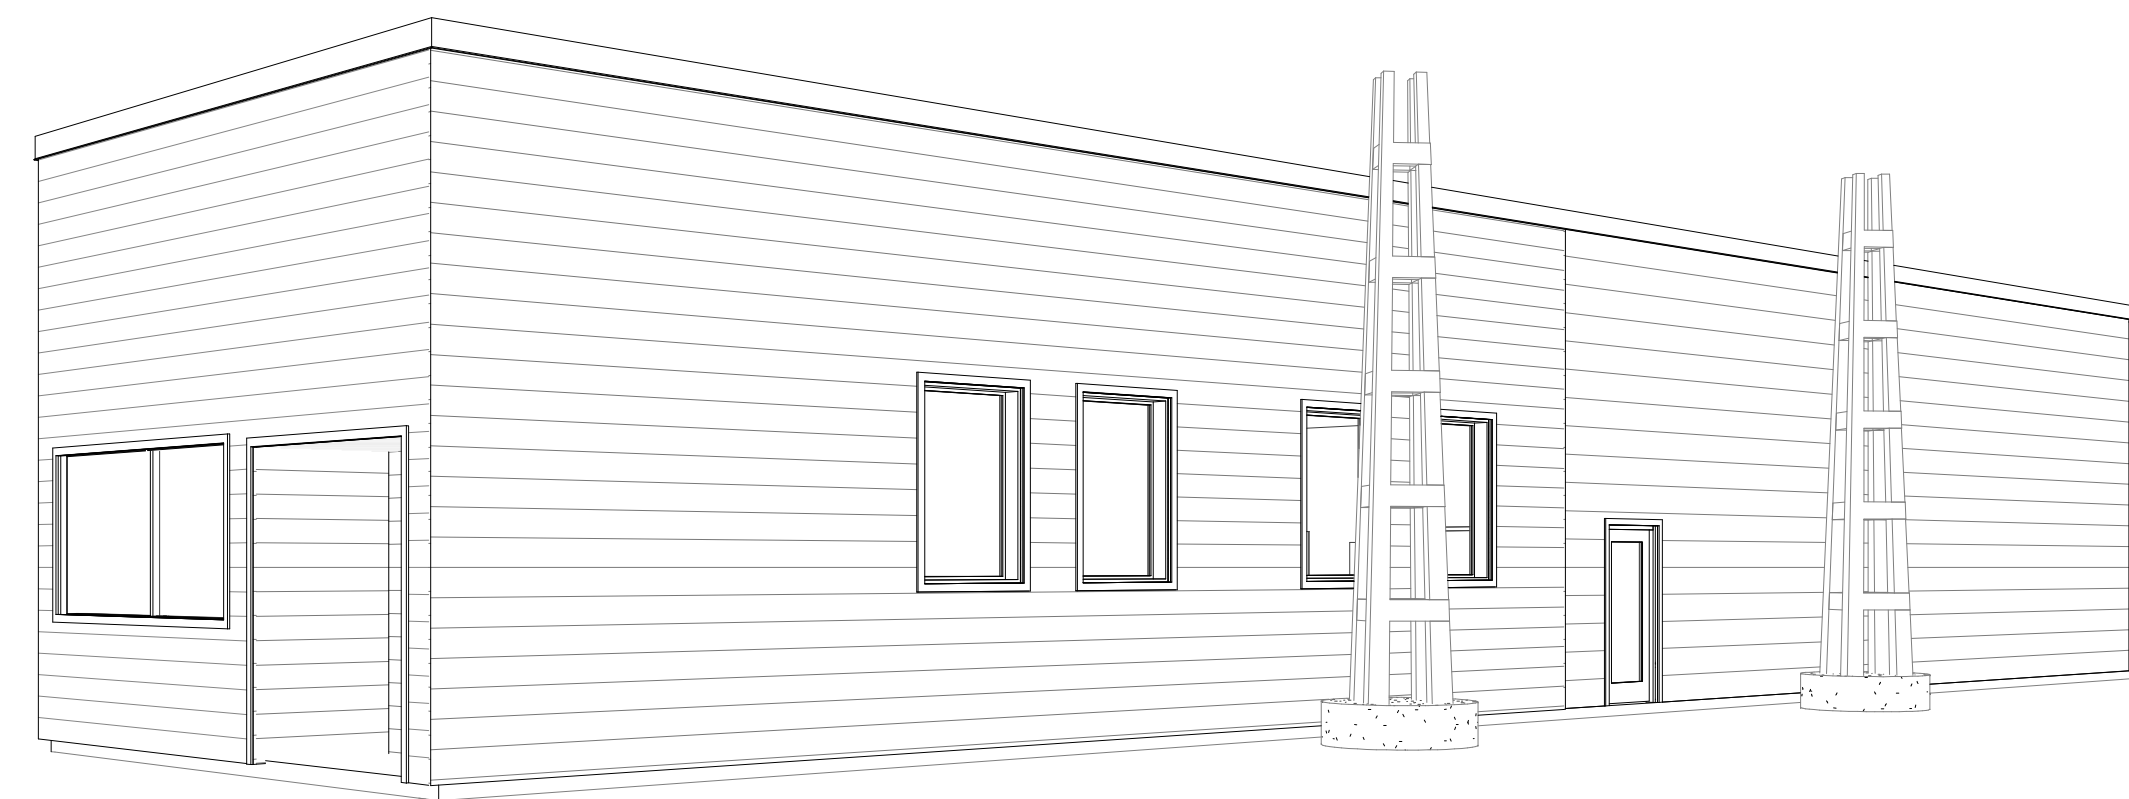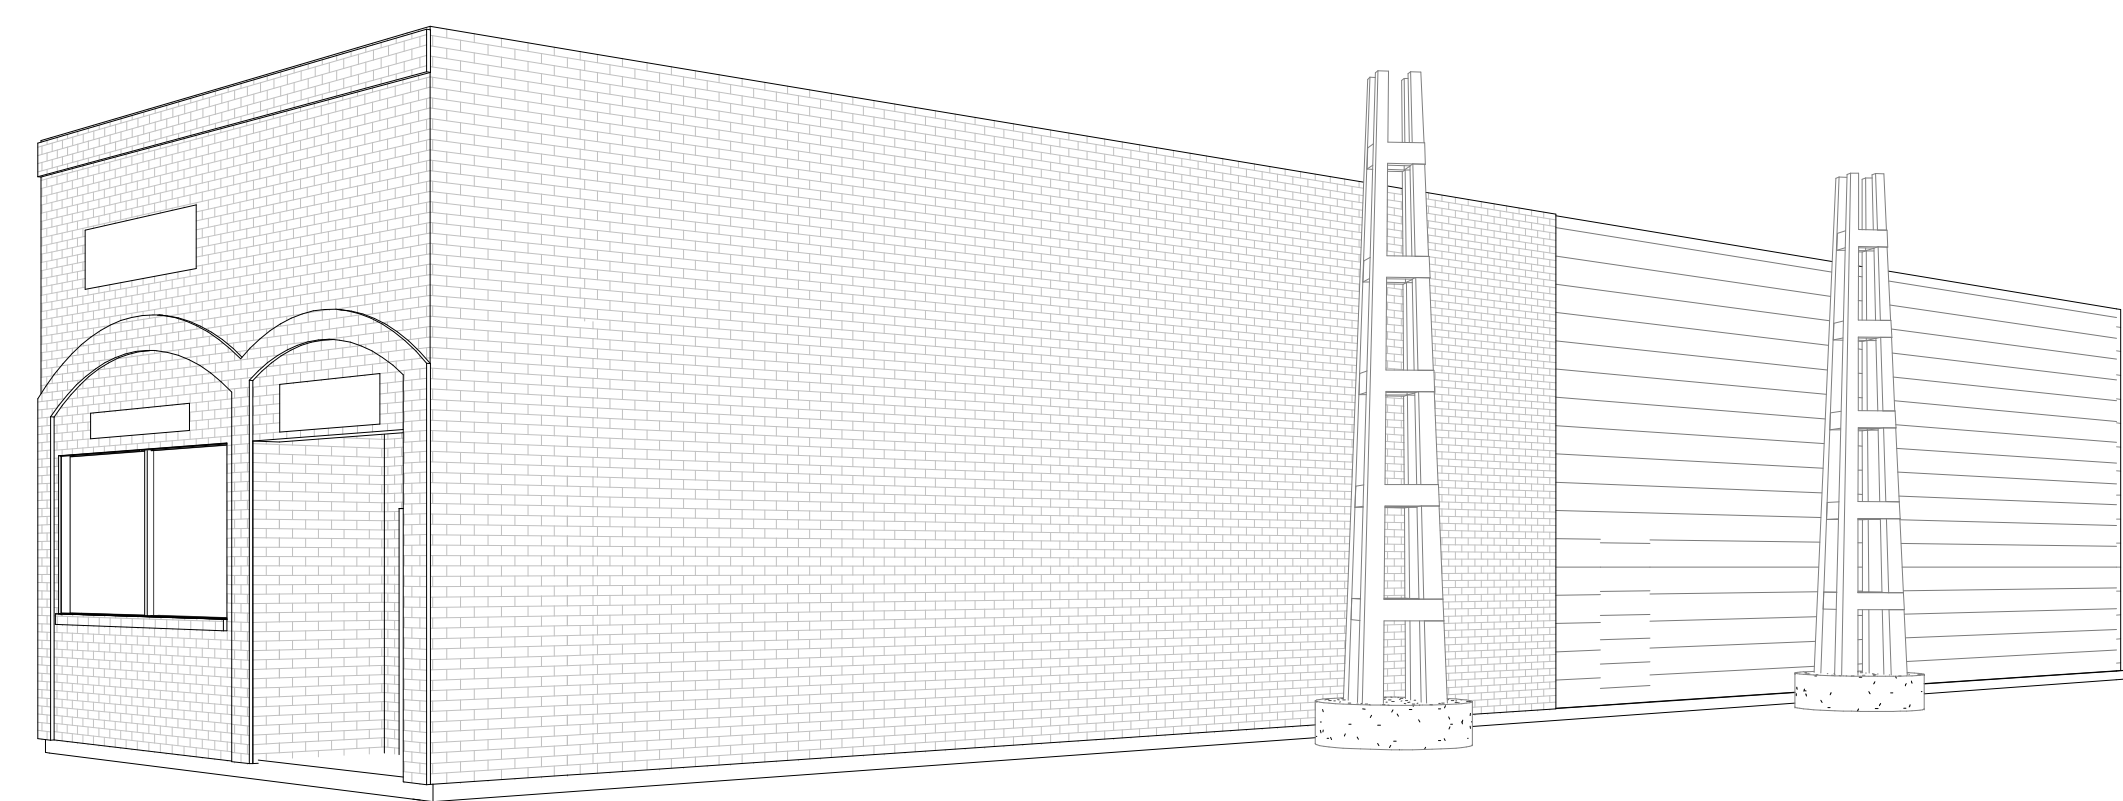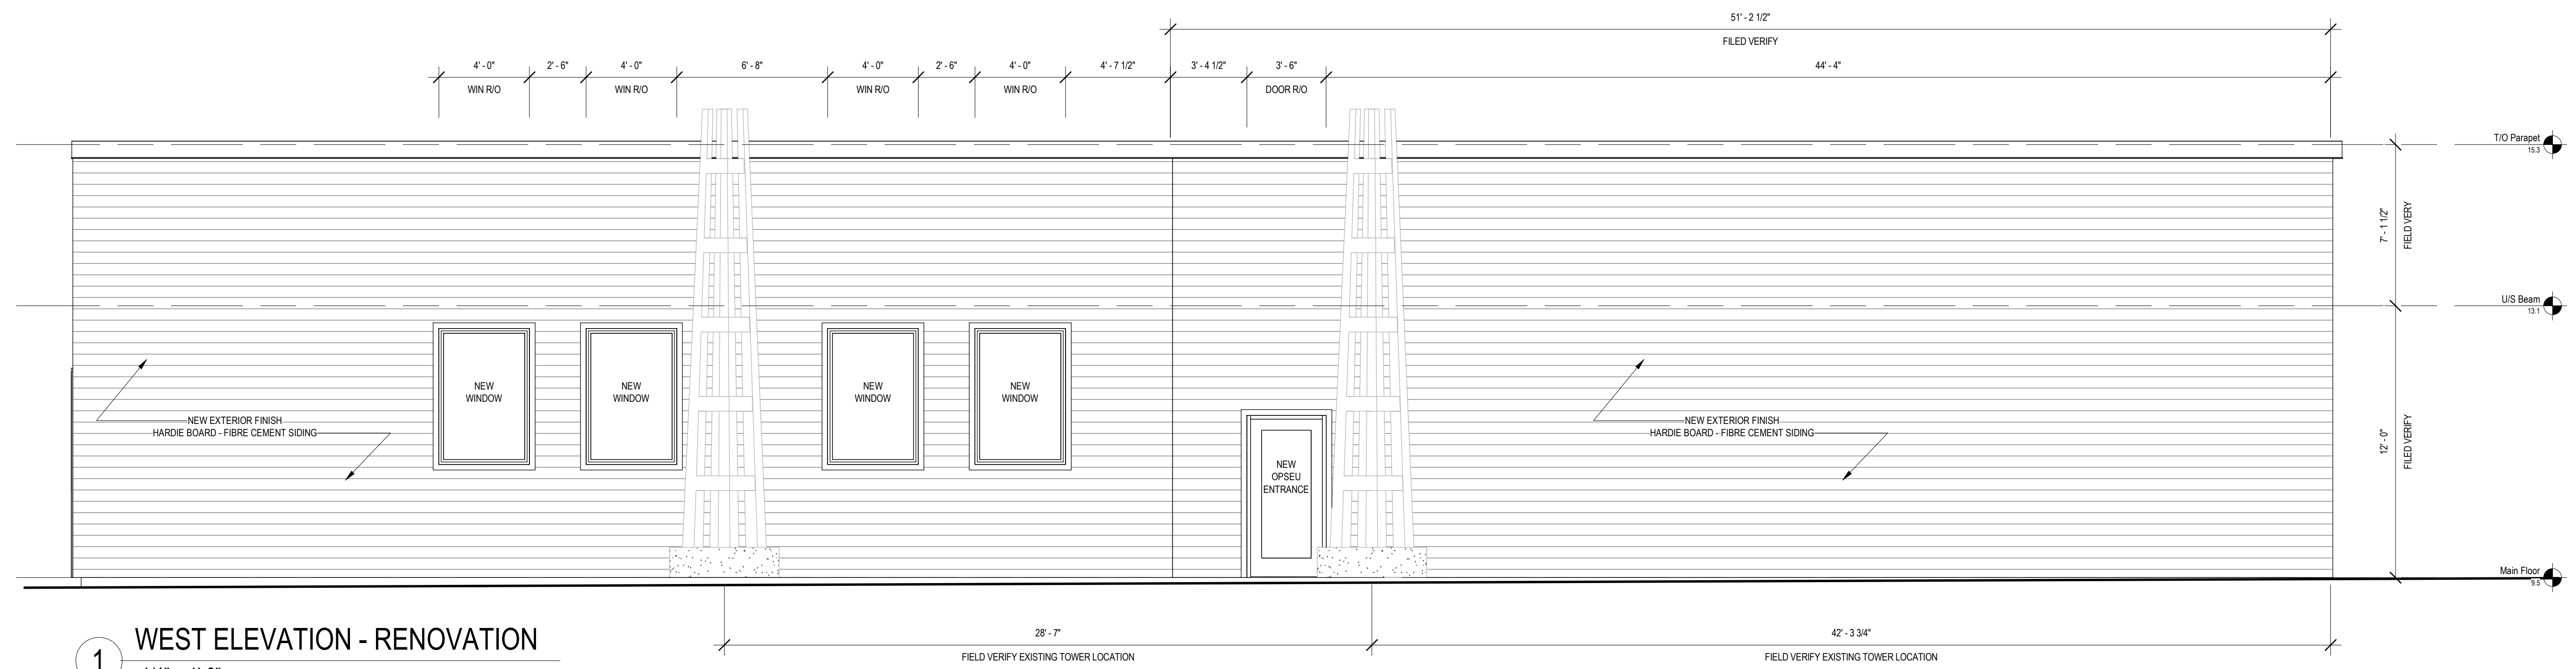

No.	Revision	Date	Initial

Notes:
1. DO NOT SCALE FROM THIS DRAWING. CONTRACTOR SHALL BE RESPONSIBLE FOR CHECKING DIMENSIONS AND EXISTING CONDITIONS AT THE OUTSET OF CONSTRUCTION. REPORT ANY DISCREPANCIES TO THE ENGINEER PRIOR TO PROCEEDING WITH THE WORK.
2. ALL DRAWINGS, SPECIFICATIONS AND RELATED DOCUMENTS ARE THE COPYRIGHT PROPERTY OF TBT ENGINEERING CONSULTING GROUP AND MUST BE RETURNED UPON REQUEST. REPRODUCTION OF DRAWINGS, SPECIFICATIONS AND RELATED DOCUMENTS IN PART OR IN WHOLE IS FORBIDDEN WITHOUT ENGINEERS WRITTEN PERMISSION.

Approved	Approved



TBT ENGINEERING
CONSULTING GROUP

Thunder Bay Phone: (807) 624-5160
E-mail: info@tbte.ca

TBTE FORT FRANCES BUILDING
OFFICE RENOVATION
255 SCOTT STREET FORT FRANCES, ONTARIO

PROPOSED WEST ELEVATION & 3D VIEWS

Scale: 1/4" = 1'-0"	Drawn By: SV Ckd By:	Date: JAN 2019
Project No.: 18-480	Dwg No.: D2	Rev.