



GROUND FLOOR PLAN

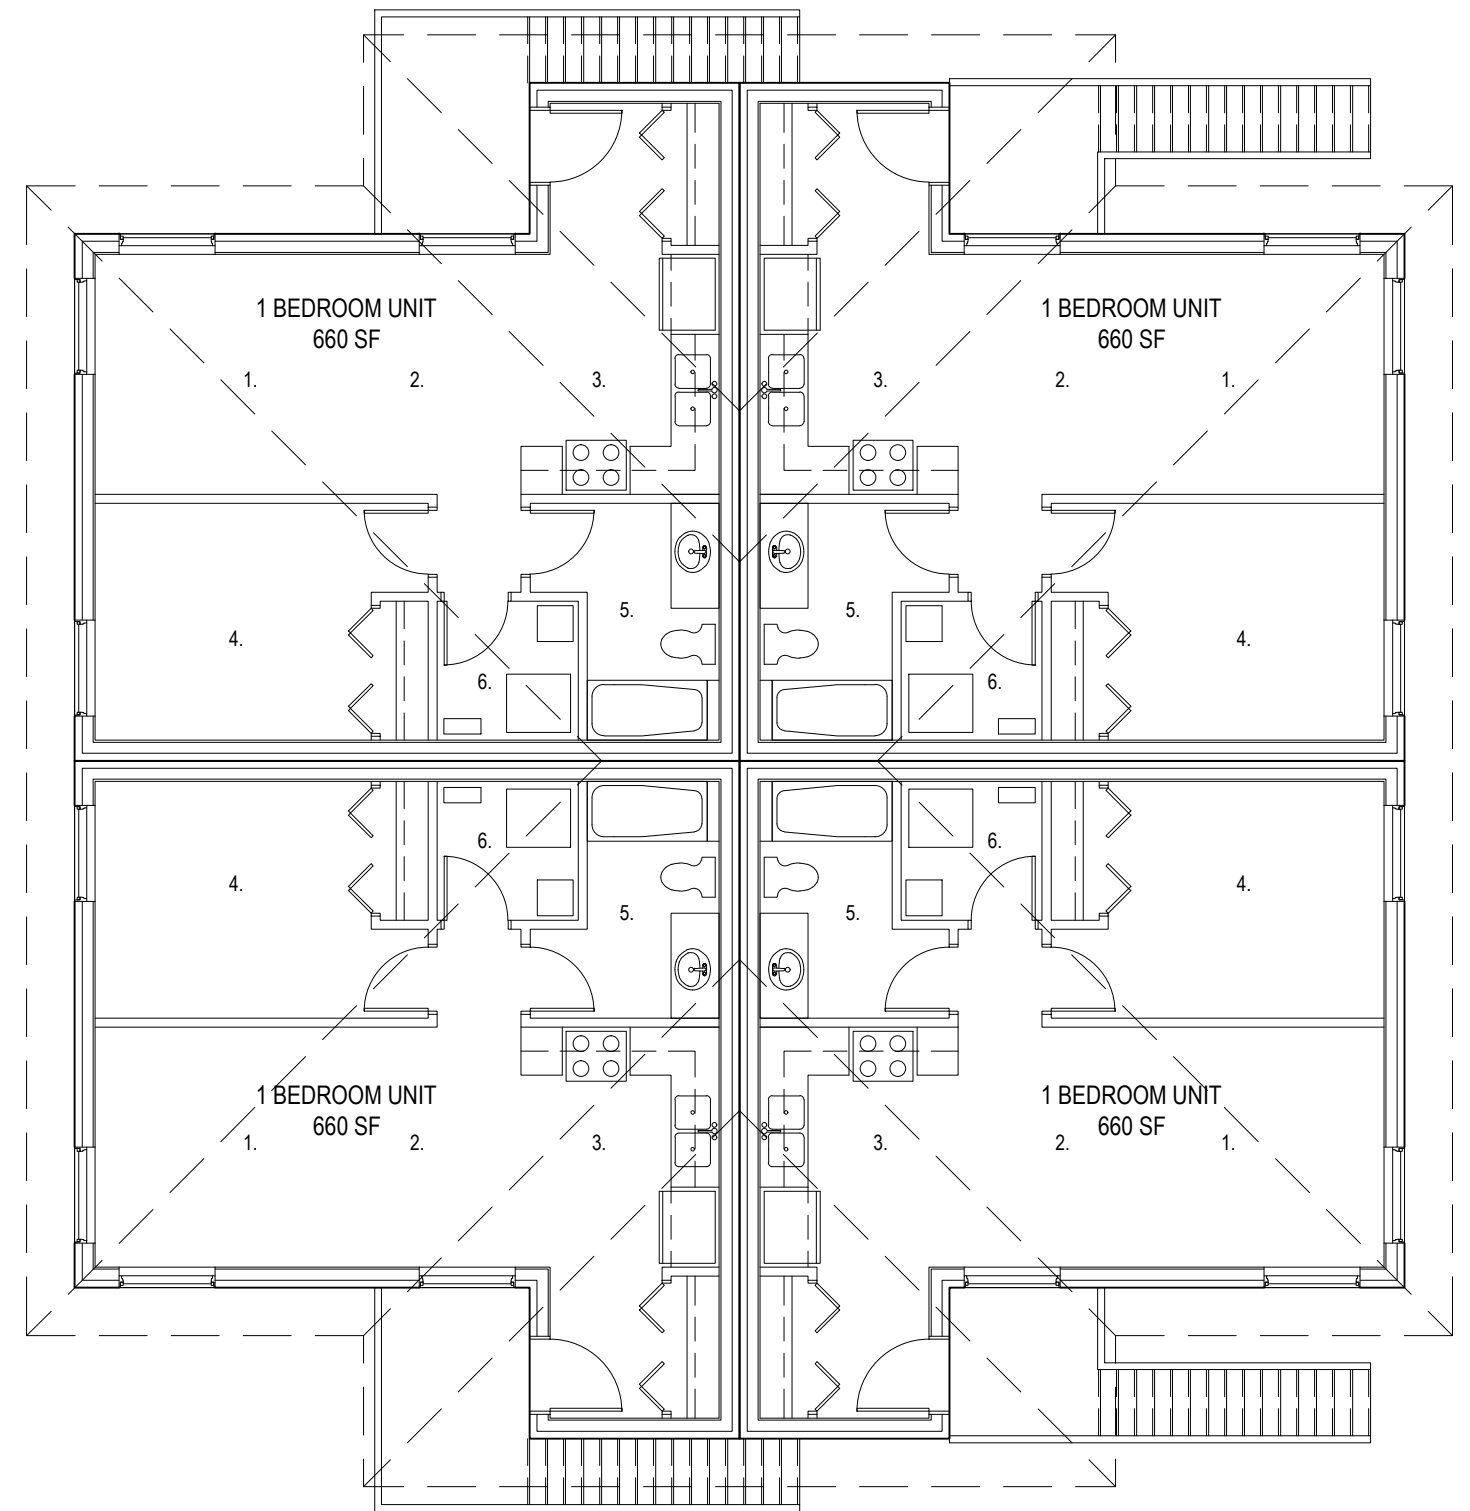

SECOND FLOOR PLAN

1. LIVING ROOM
2. DINING ROOM
3. KITCHEN
4. BEDROOM
5. BATHROOM
6. LAUNDRY/UTILITY

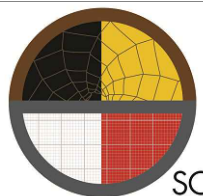

5TH STREET 8 UNIT APARTMENTS W/ 2 BARRIER FREE UNITS ON THE GROUND FLOOR  
820 FIFTH STREET EAST, FORT FRANCES

SCALE 1/8"=1'-0"



AUGUST 14, 2020