

[illegible]

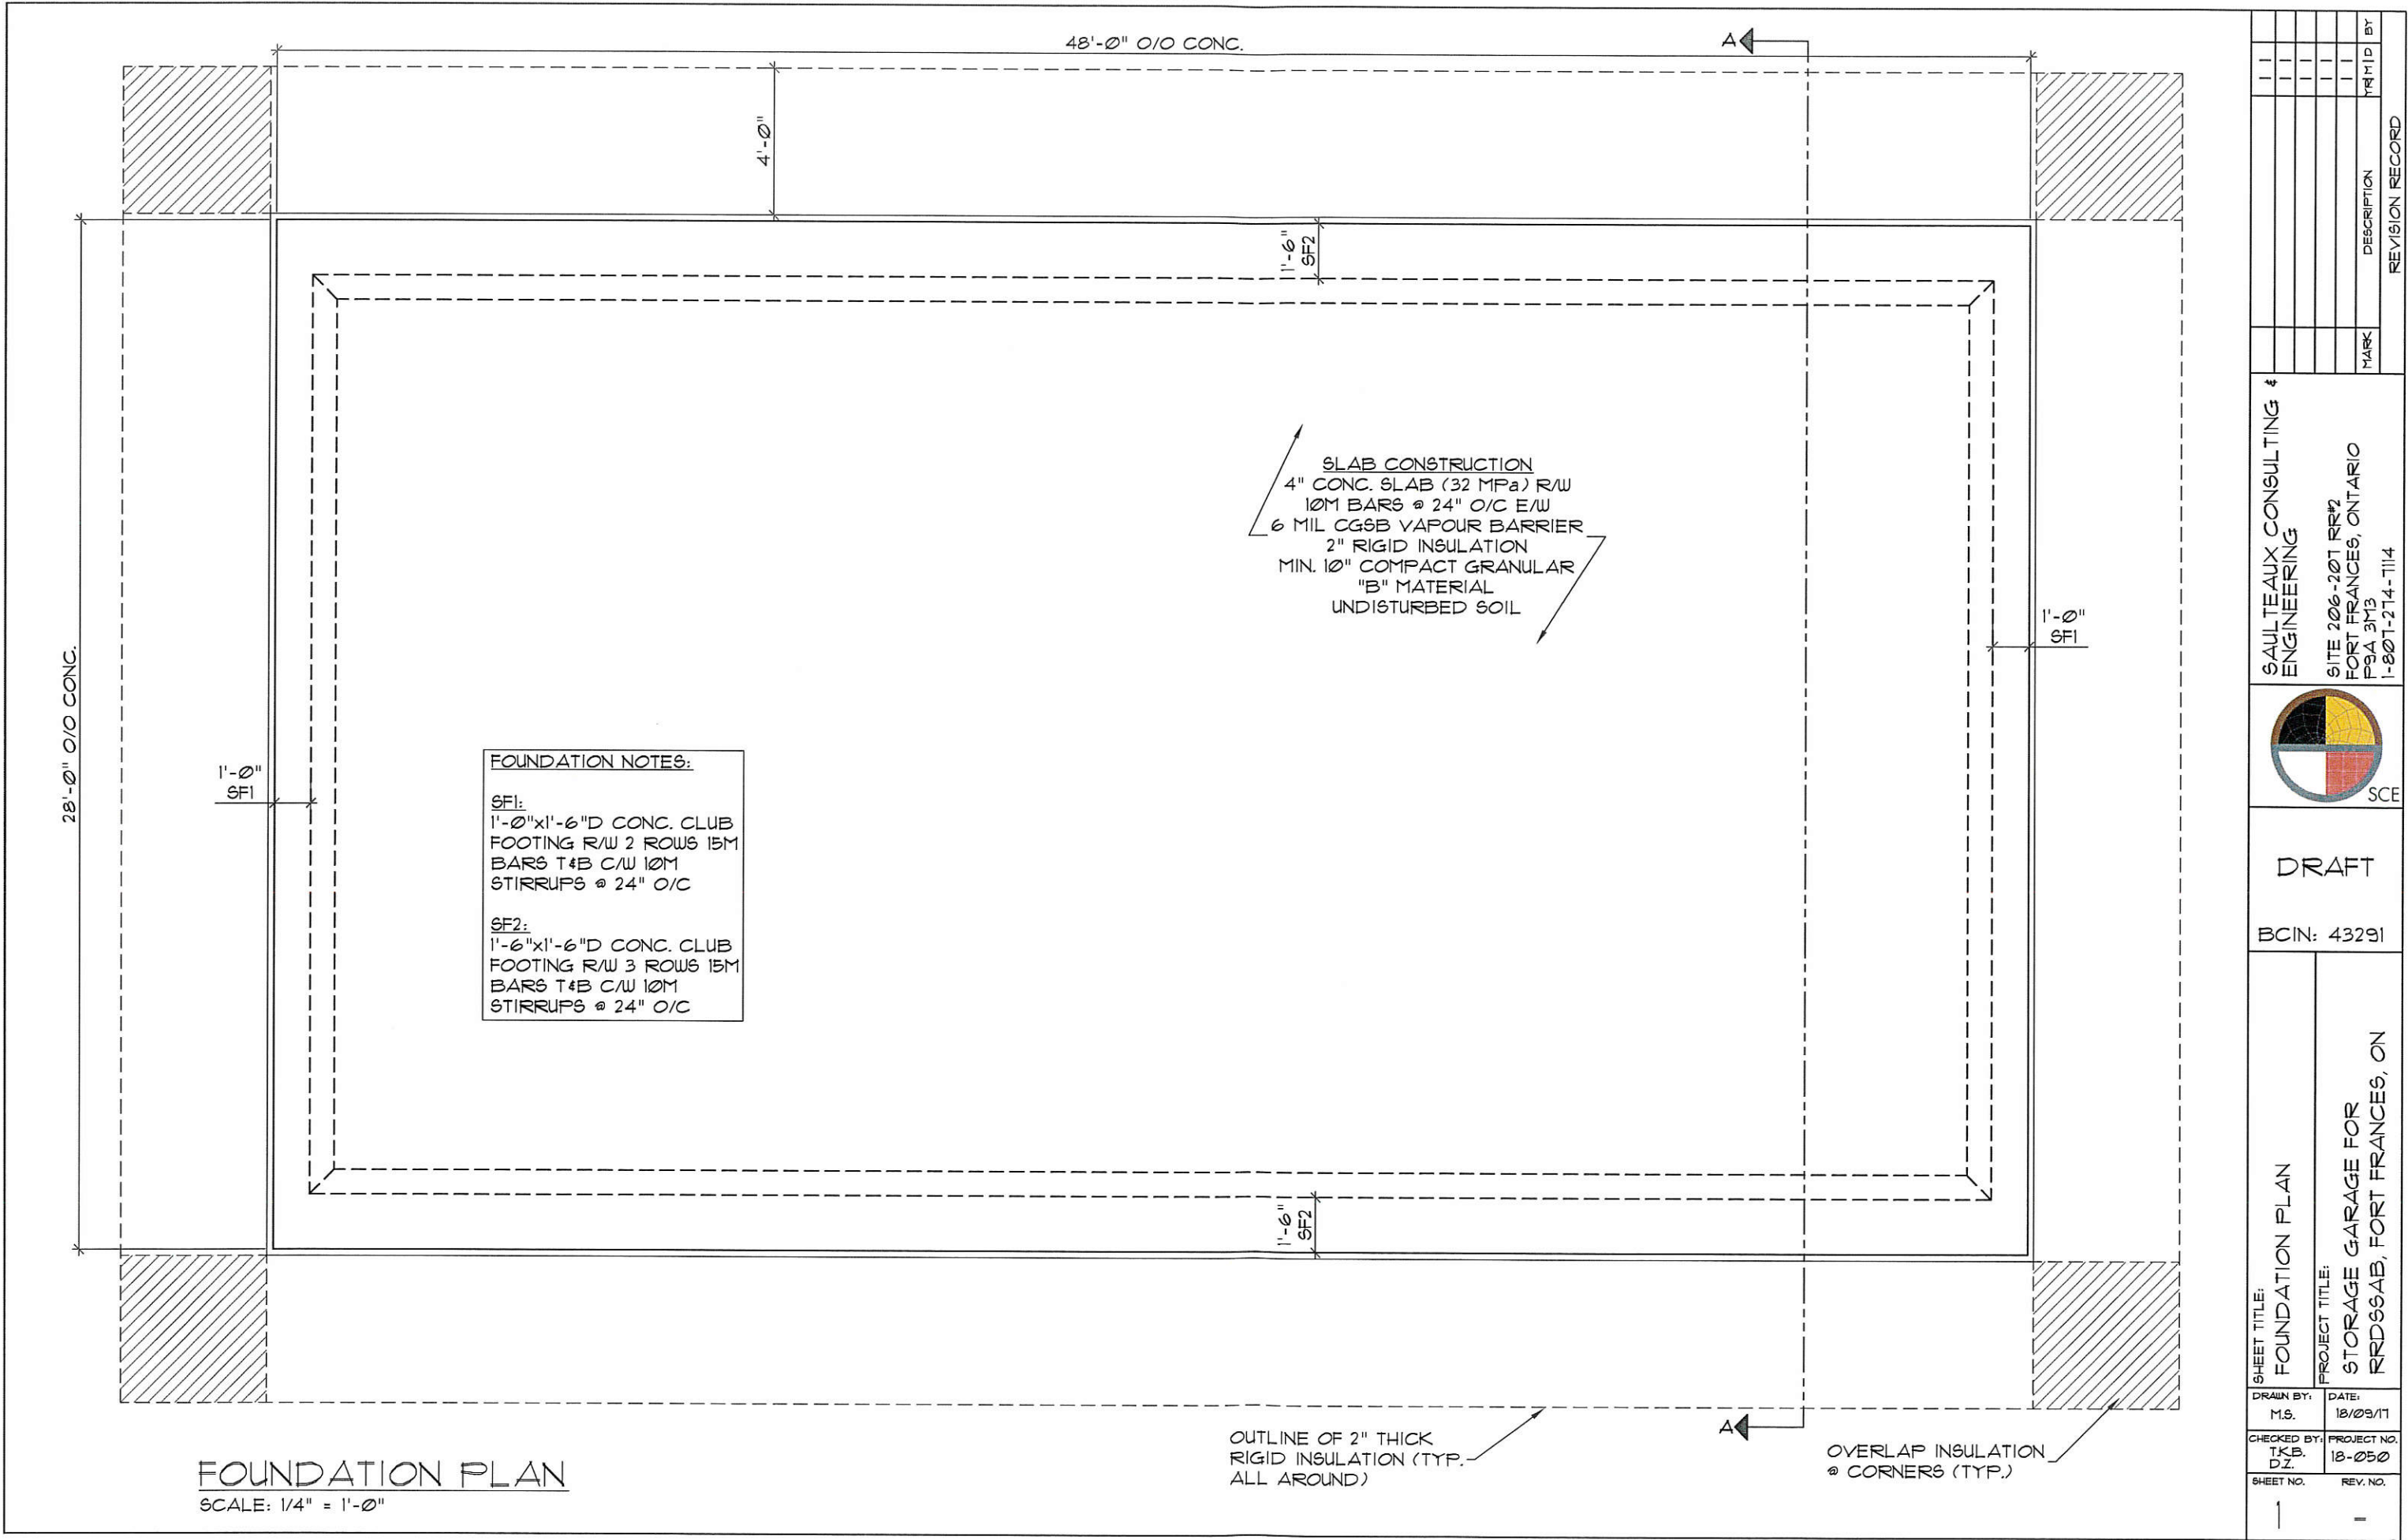


FOUNDATION PLAN
SCALE: 1/4" = 1'-0"

OUTLINE OF 2" THICK
RIGID INSULATION (TYP.
ALL AROUND)

OVERLAP INSULATION
@ CORNERS (TYP.)

SHEET TITLE: FOUNDATION PLAN		PROJECT TITLE: STORAGE GARAGE FOR RRDSSAB, FORT FRANCES, ON	
DRAWN BY: M.S.	DATE: 18/09/17	CHECKED BY: TKB. D.Z.	PROJECT NO. 18-050
SHEET NO. 1		REV. NO. =	
SAULTEAUX CONSULTING & ENGINEERING			
SITE 206-207 RR#2 FORT FRANCES, ONTARIO P9A 3M3 1-807-274-1114			
 SCE			
DRAFT			
BCIN: 43291			
MARK		DESCRIPTION	
1		1	
1		1	
1			

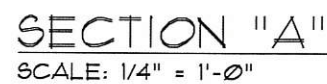

DRAWN BY: M.S.	DATE: 18/09/17
CHECKED BY: T.K.B. D.Z.	PROJECT NO: 18-050
SHEET NO. 5	REV. NO. -

DOOR SCHEDULE


DOOR								FRAME		
DOOR #	SIZE	THICKNESS	TYPE	MATERIAL	FINISH	GLAZING	DOOR HARDWARE	MATERIAL	FINISH	REMARKS
D1	10'-0"x11'-0" OVERHEAD	2"	B	THERMALLY BROKEN PANELS INSULATED	PAINT		3" HARDWARE, HEAVY DUTY CLIP ANGLE MOUNT TRACKS, STANDARD LIFT, 11 GAUGE HINGES, WEATHER-STRIP AND TOP SEAL PACKAGE. C/W PUSHERS/SPRINGS	PRESSED STEEL FRAME	PAINT	INSTALL LIFTMASTER MODEL RBH7511 3/4 HP. HEAVY DUTY JACKSHAFT OPERATOR C/W PHOTO EYES, SOLENOID BRAKE, CHAIN HOIST BACKUP AND TWO (2) REMOTES
D2	10'-0"x11'-0" OVERHEAD	2"	B	THERMALLY BROKEN PANELS INSULATED	PAINT		3" HARDWARE, HEAVY DUTY CLIP ANGLE MOUNT TRACKS, STANDARD LIFT, 11 GAUGE HINGES, WEATHER-STRIP AND TOP SEAL PACKAGE. C/W PUSHERS/SPRINGS	PRESSED STEEL FRAME	PAINT	INSTALL LIFTMASTER MODEL RBH7511 3/4 HP. HEAVY DUTY JACKSHAFT OPERATOR C/W PHOTO EYES, SOLENOID BRAKE, CHAIN HOIST BACKUP AND TWO (2) REMOTES
D3	3'-0"x7'-0"	1 3/4"	A	HOLLOW METAL INSULATED	PAINT		LOCKSET, 1 1/2 PR. NRP HINGES, DOOR CLOSER, WEATHERSTRIPPING, DOOR SWEEP, THRESHOLD	PRESSED STEEL FRAME	PAINT	
D4	3'-0"x7'-0"	1 3/4"	A	HOLLOW METAL INSULATED	PAINT		LOCKSET, 1 1/2 PR. NRP HINGES, DOOR CLOSER, WEATHERSTRIPPING, DOOR SWEEP, THRESHOLD	PRESSED STEEL FRAME	PAINT	
D5	9'-0"x7'-0" OVERHEAD	2"	B	THERMALLY BROKEN PANELS INSULATED	PAINT		3" HARDWARE, HEAVY DUTY CLIP ANGLE MOUNT TRACKS, STANDARD LIFT, 11 GAUGE HINGES, WEATHER-STRIP AND TOP SEAL PACKAGE. C/W PUSHERS/SPRINGS	PRESSED STEEL FRAME	PAINT	INSTALL RESIDENTIAL OVERHEAD DOOR OPERATOR
D6	3'-0"x6'-8"	1 3/4"	A	HOLLOW METAL	PAINT		PASSAGE SET, 1 1/2 PR. HINGES	PRESSED STEEL FRAME	PAINT	



REVISION RECORD					
MARK	DESCRIPTION				BY
				YR MID	
				I I	
				I I	
				I I	
				I I	
				I I	

SAIL TEAUX CONSULTING &
ENGINEERING

SITE 206-207 RR#2
FORT FRANCES, ONTARIO
P9A 3M3
1-807-274-1114

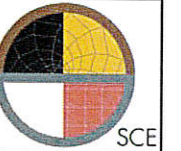

DRAFT

BCIN: 43291

<p>PROJECT TITLE:</p> <p>DOOR SCHEDULE</p>
<p>PROJECT TITLE:</p> <p>STORAGE GARAGE FOR RRDSSAB, FORT FRANCES, ON</p>

DRAWN BY:	DATE:
M.S.	18/09/17

CHECKED BY:	PROJECT NO.
TKB.	18-050
DZ.	

SHEET NO.	REV. NO.
-----------	----------

6 -