

## Travis Rob

---

**From:** Dave Fusek <dave@cndservice.ca>  
**Sent:** Thursday, October 1, 2020 8:58 AM  
**To:** Travis Rob; Jeff Norton  
**Subject:** [External] Camp Request-Airport  
**Attachments:** kitchen and 42p dorm layout.pdf

**[EXTERNAL]** Don't click links or attachments unless you recognize the sender and know the content is safe. You can forward suspicious messages to [support@fortfrances.ca](mailto:support@fortfrances.ca).

Dear sir


On behalf of Jeff Norton we'd like to formally request the ability to setup the attached camp at the airport.

This would be utilized to support our project in the town of Fort Frances.

Please let me know how to facilitate this and any other information you'd require to make this happen.

Kindest regards

Dave Fusek  
647-999-9288  
[dave@cndservice.ca](mailto:dave@cndservice.ca)

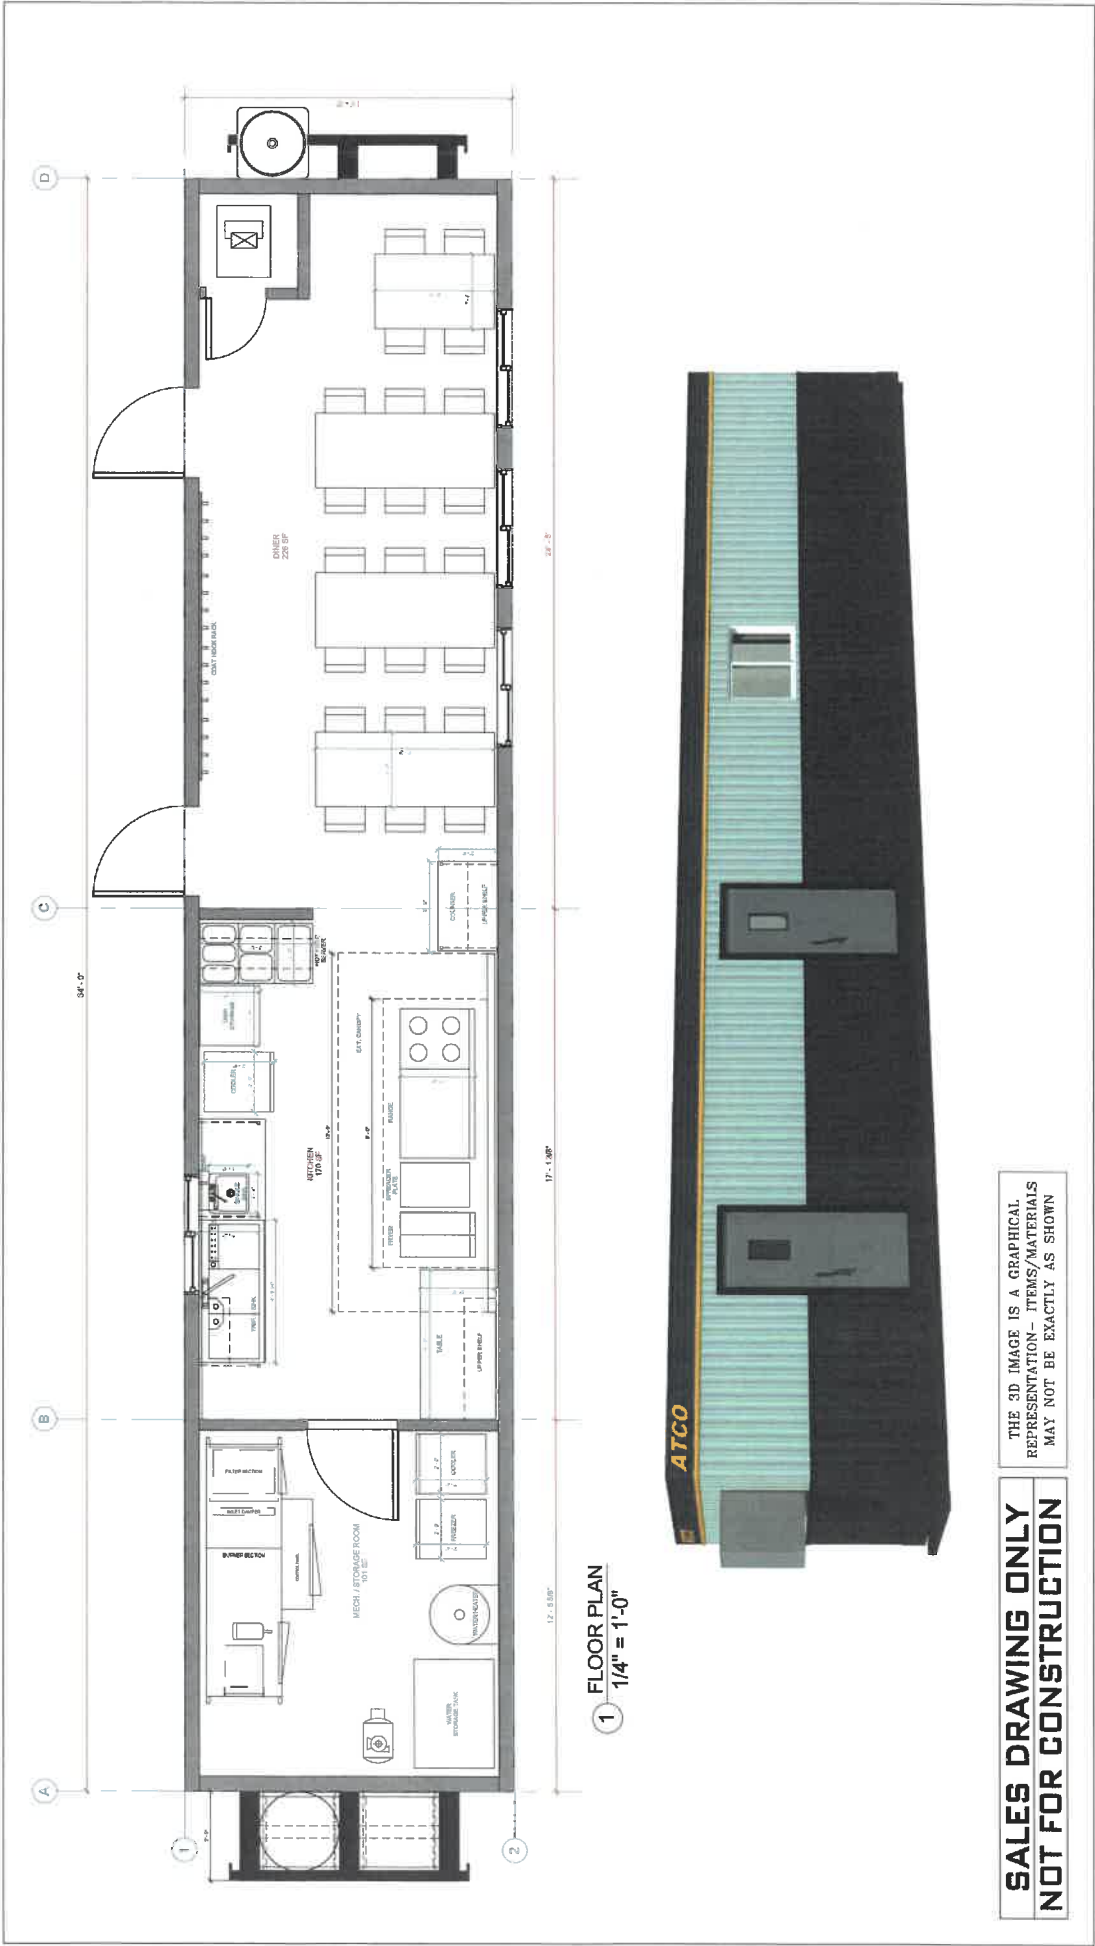

REV		DATE	DESCRIPTION	BY	CHK	DATE
3	23.07.14	ISSUE FOR BID		BT	PH	14.07.14

CLIENT:		ATCO Structures & Logistics	DRAWING TITLE:		FLOOR PLAN
PROJECT:		11' x 52' KITCHEN / DINER / STORAGE	DRAWING NO:		3-174-022-A01
SCALE:		1/4" = 1'-0"	REV #		0

**BECKER**  
Becker, El Zain and Associates Ltd.  
Consulting & Investment Engineers  
EDMONTON, ALBERTA, T5S 1W6  
TEL. 463-5120 FAX 466-1596

**WILLIAMS**  
**SCOTSMAN**  
Mobile Offices • Storage Products  
And More

NO.	DESCRIPTION	DATE	STATUS

detail signed  
**A** DETAIL NO.  
**B** LOCATION OR NO.  
**C** DETAIL OR NO.  
TO  
DETAIL NUMBERS




units

PROJECT  
**WILLIAMS SCOTSMAN**  
42 PE Dorm Complex

Drawing title  
**MAIN FLOOR PLAN**

scale AS SHOWN  
drawn by RFL  
reviewed by GZ  
date JUNE 9/98  
project no. 485-0806  
all dimensions are in meters

For Quotation Purposes

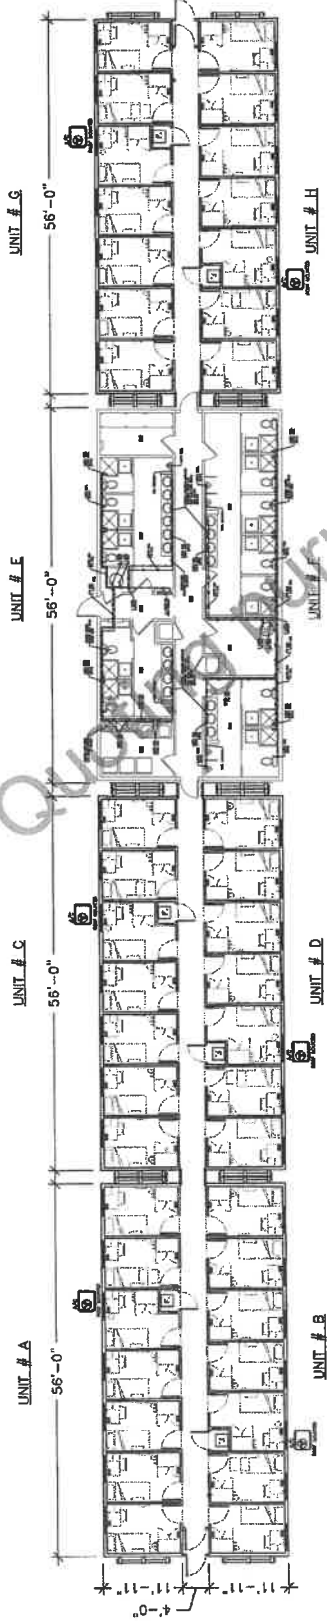

**MAIN FLOOR PLAN**  
SCALE: N.T.S.