




REGISTERED PLAN SM-113

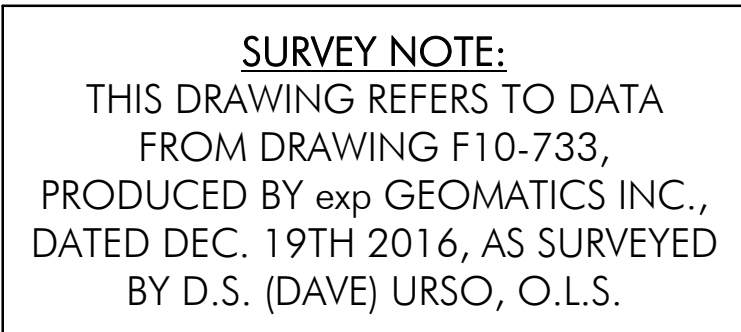


A1.1

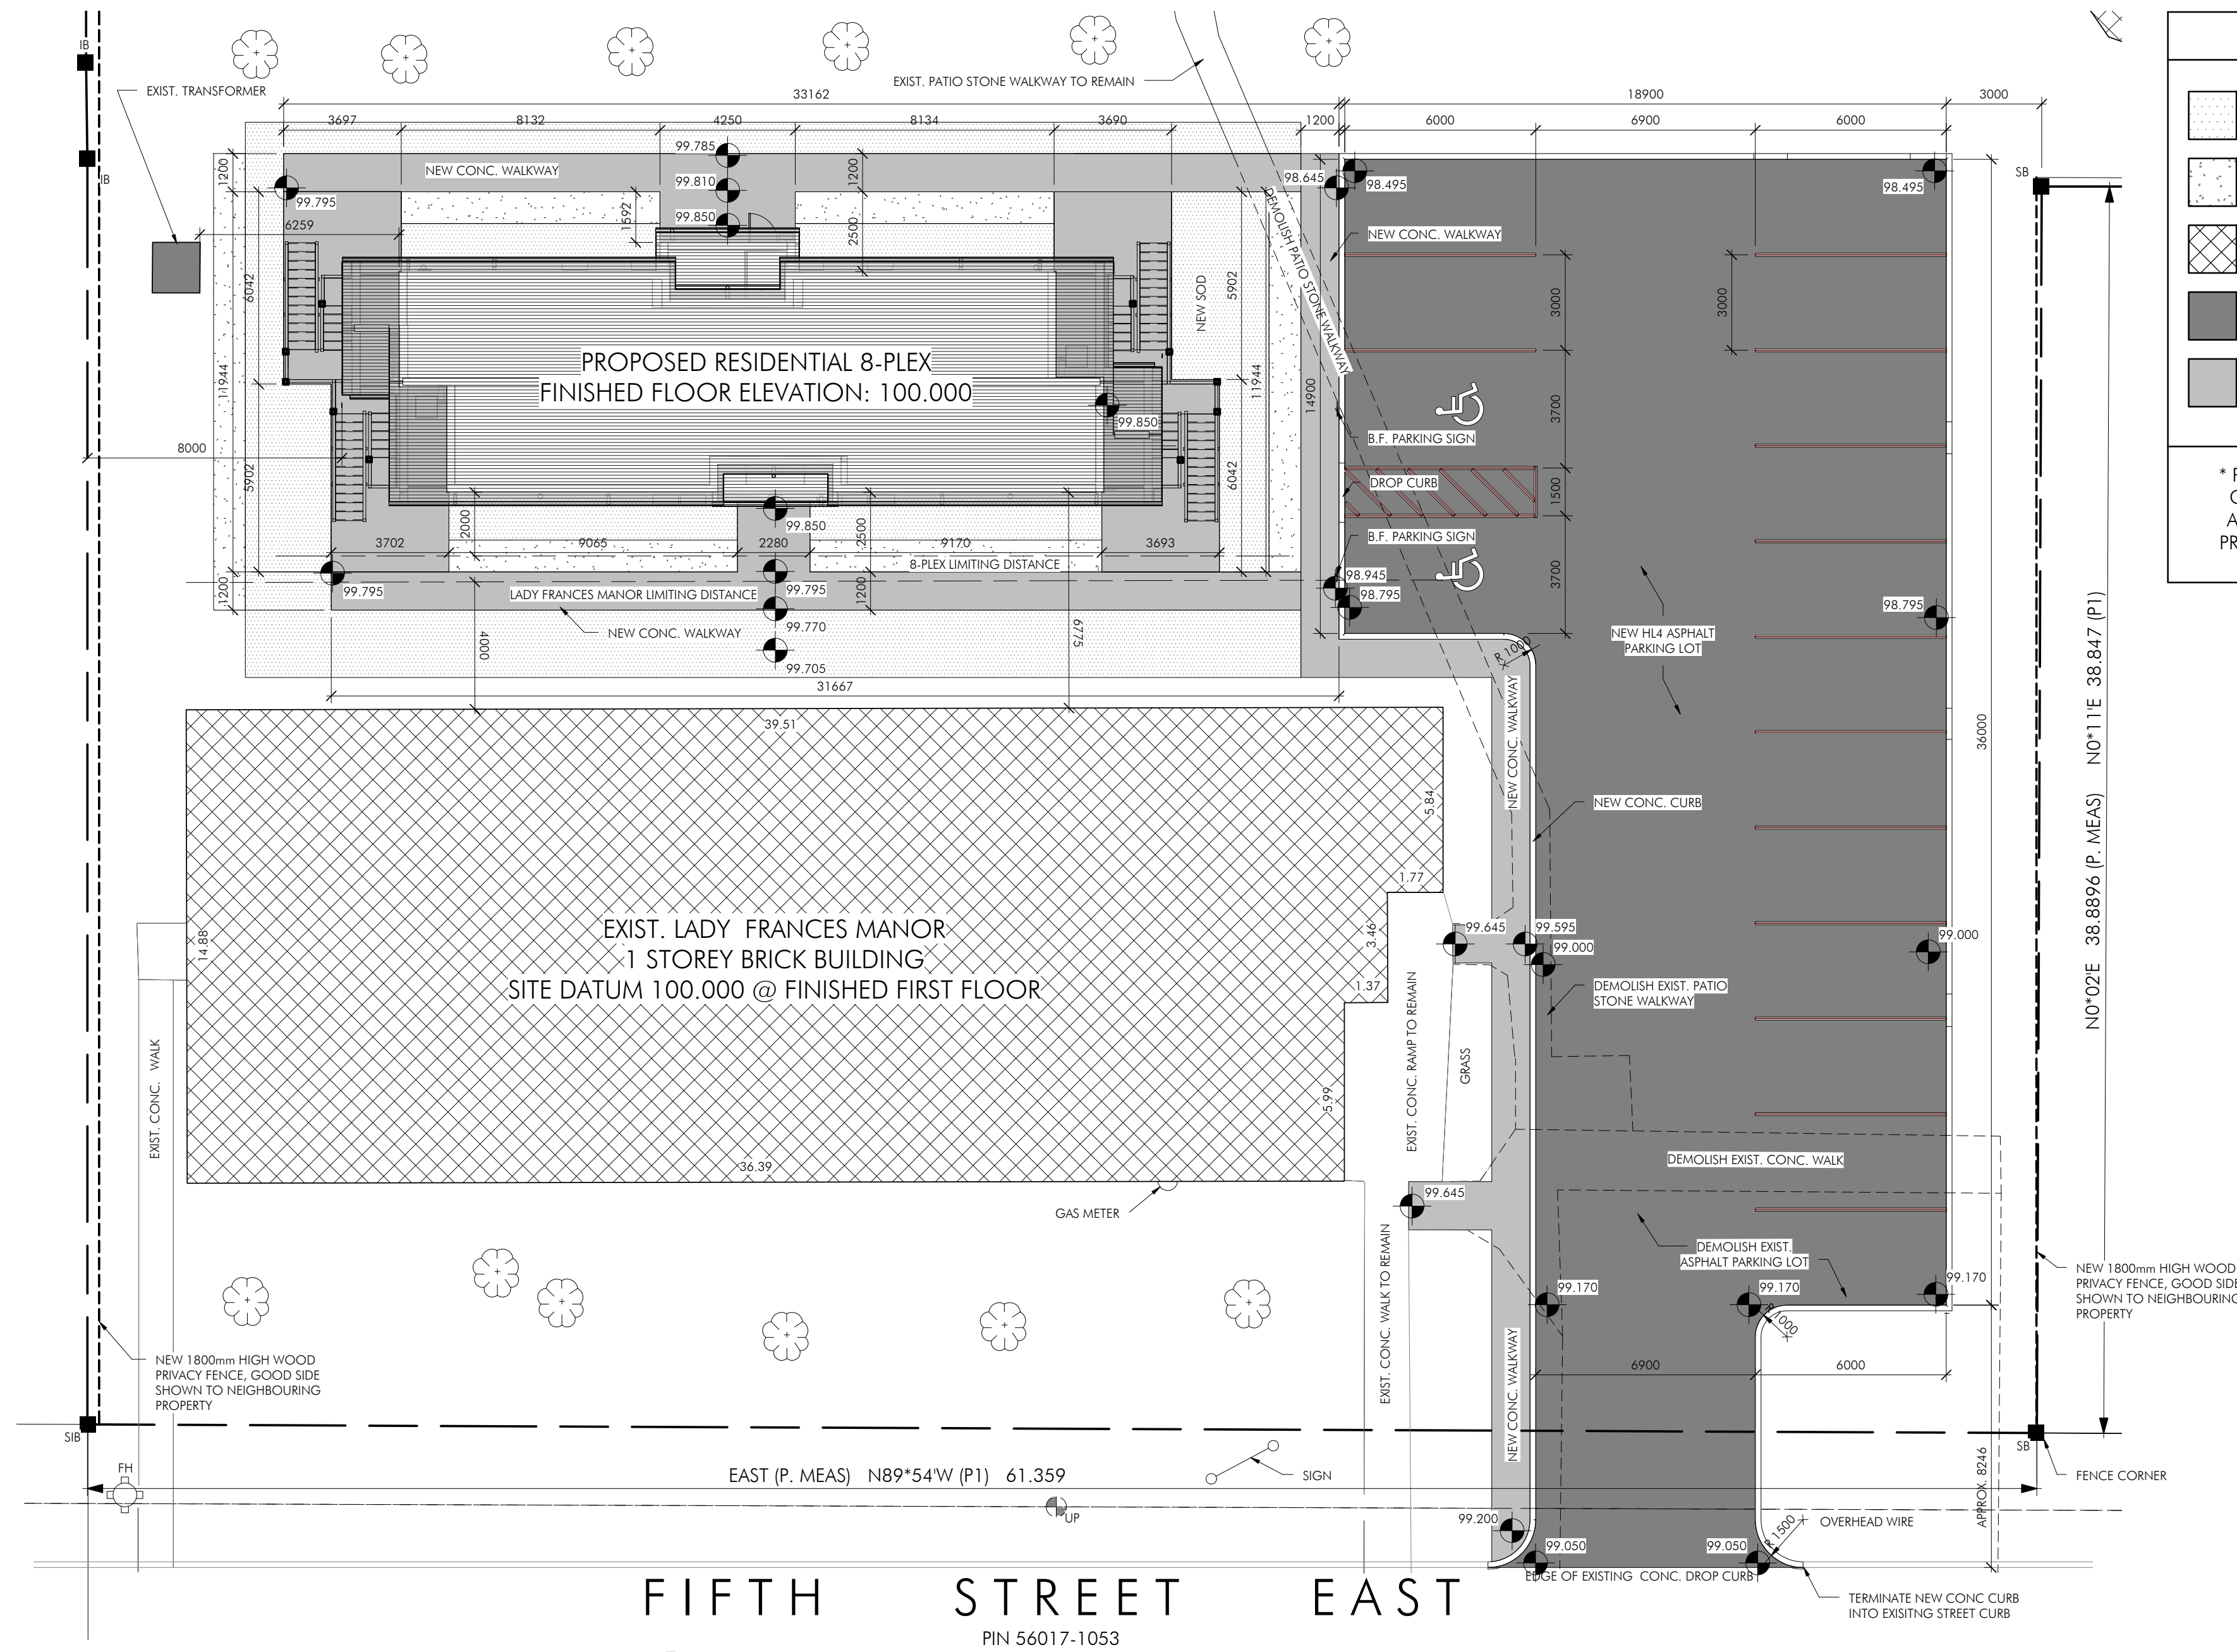

1 Enlarged Site Plan - Proposed 8-plex
scale = 1 : 150


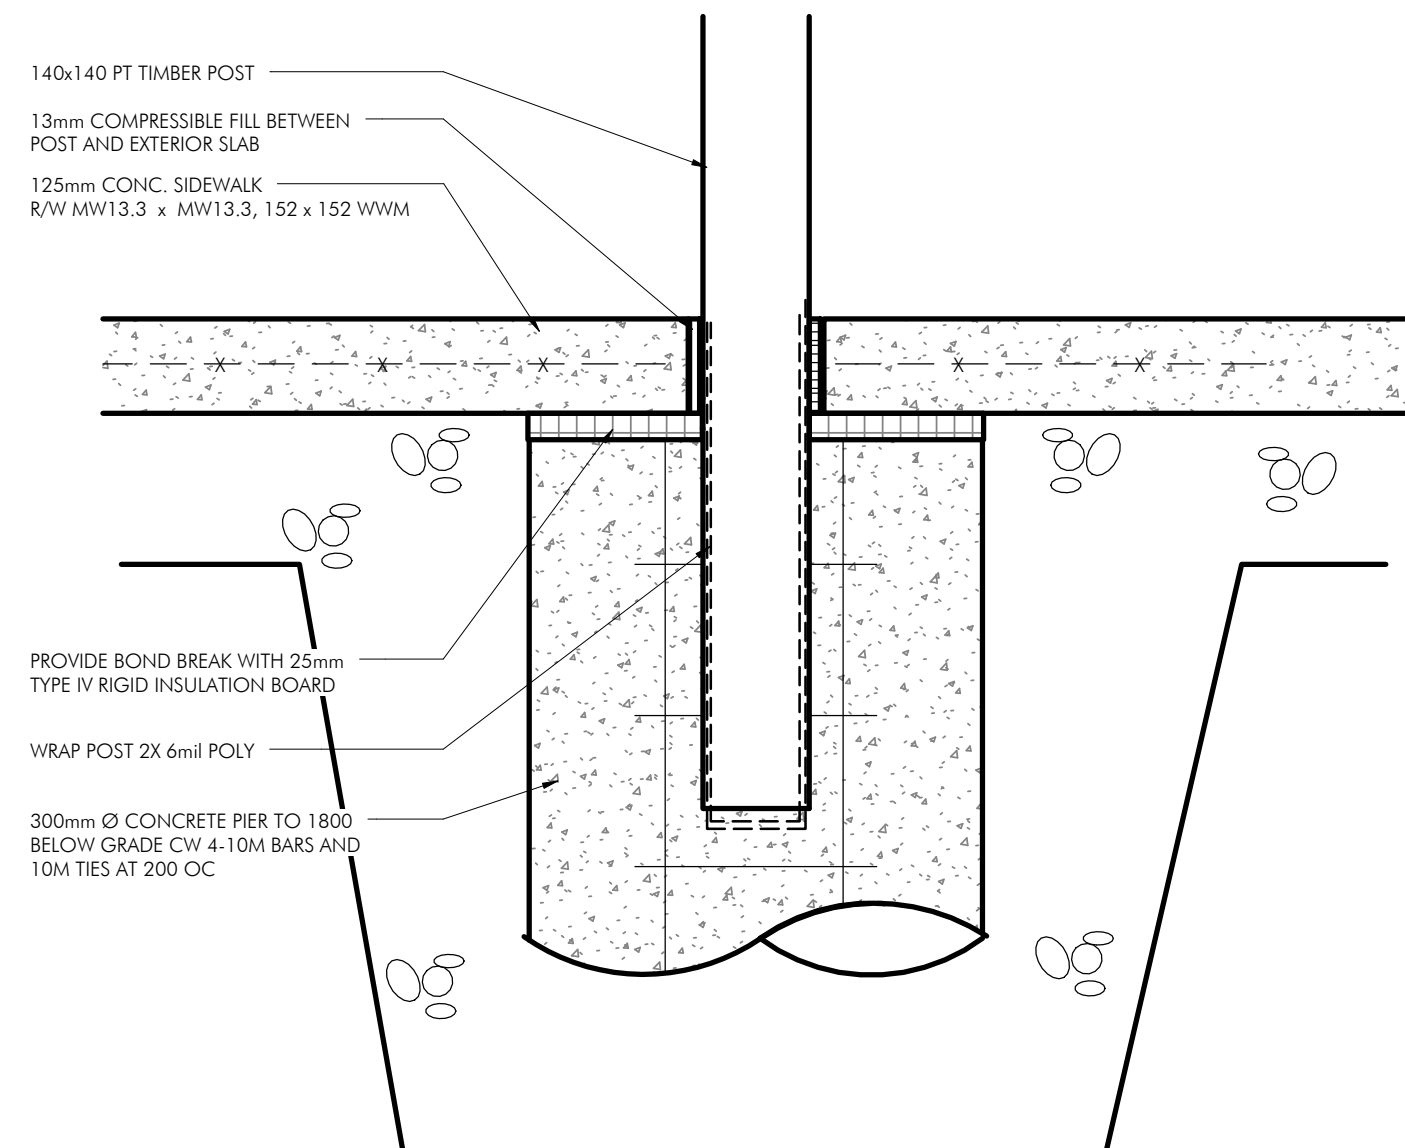


2 Imbedded Deck Footing Detail
scale = 1 : 10

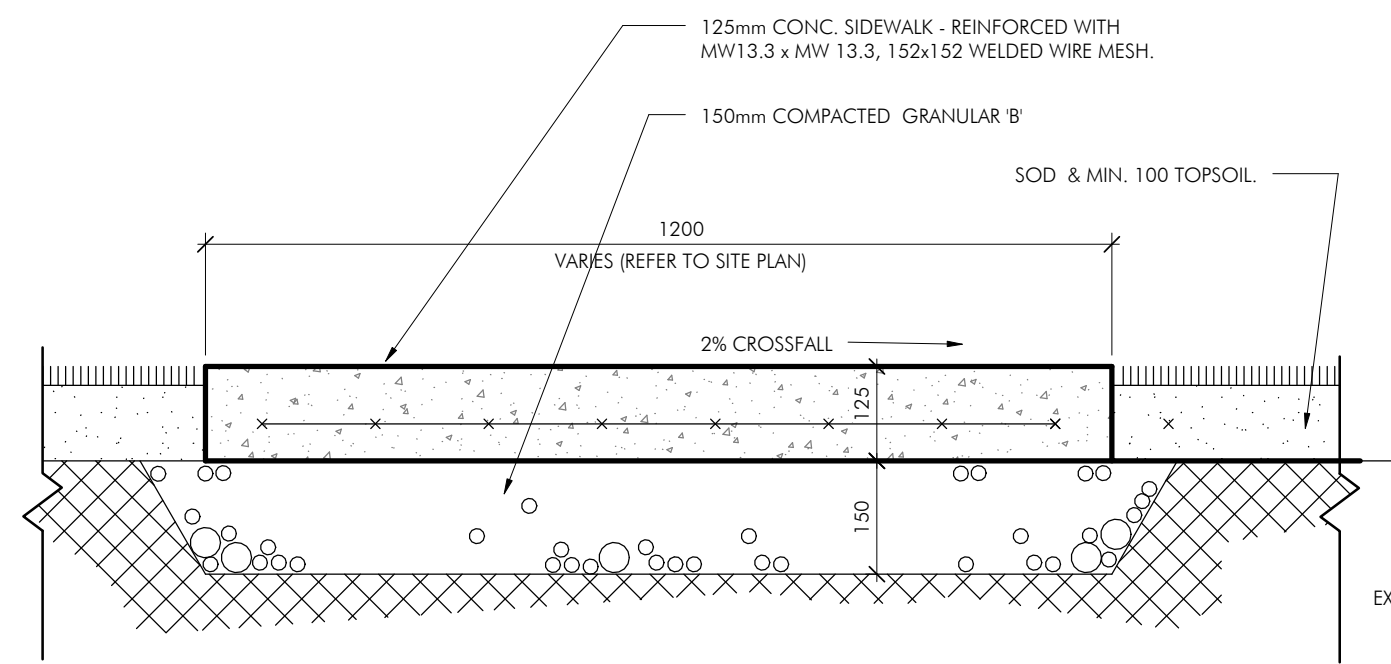

- PROVIDE CONSTRUCTION JOINTS AT 1500 O/C UNLESS OTHERWISE NOTED, PROVIDE BITUMINOUS MATERIAL AT EXPANSION JOINTS AND ADJACENT OTHER CONC. SURFACES
- PROVIDE 40mm DEEP SAW CUTS AT 9000mm INTERVALS
- PROVIDE WOOD FLOAT AND LIGHTLY BROOMED FINISH, EDGE WITH EDGING TOOL
- SPRAY SIDEWALKS WITH WHITE RESIN BASED PIGMENTED CURING COMPOUND

3 Typical Concrete Sidewalk Section
scale = 1 : 10

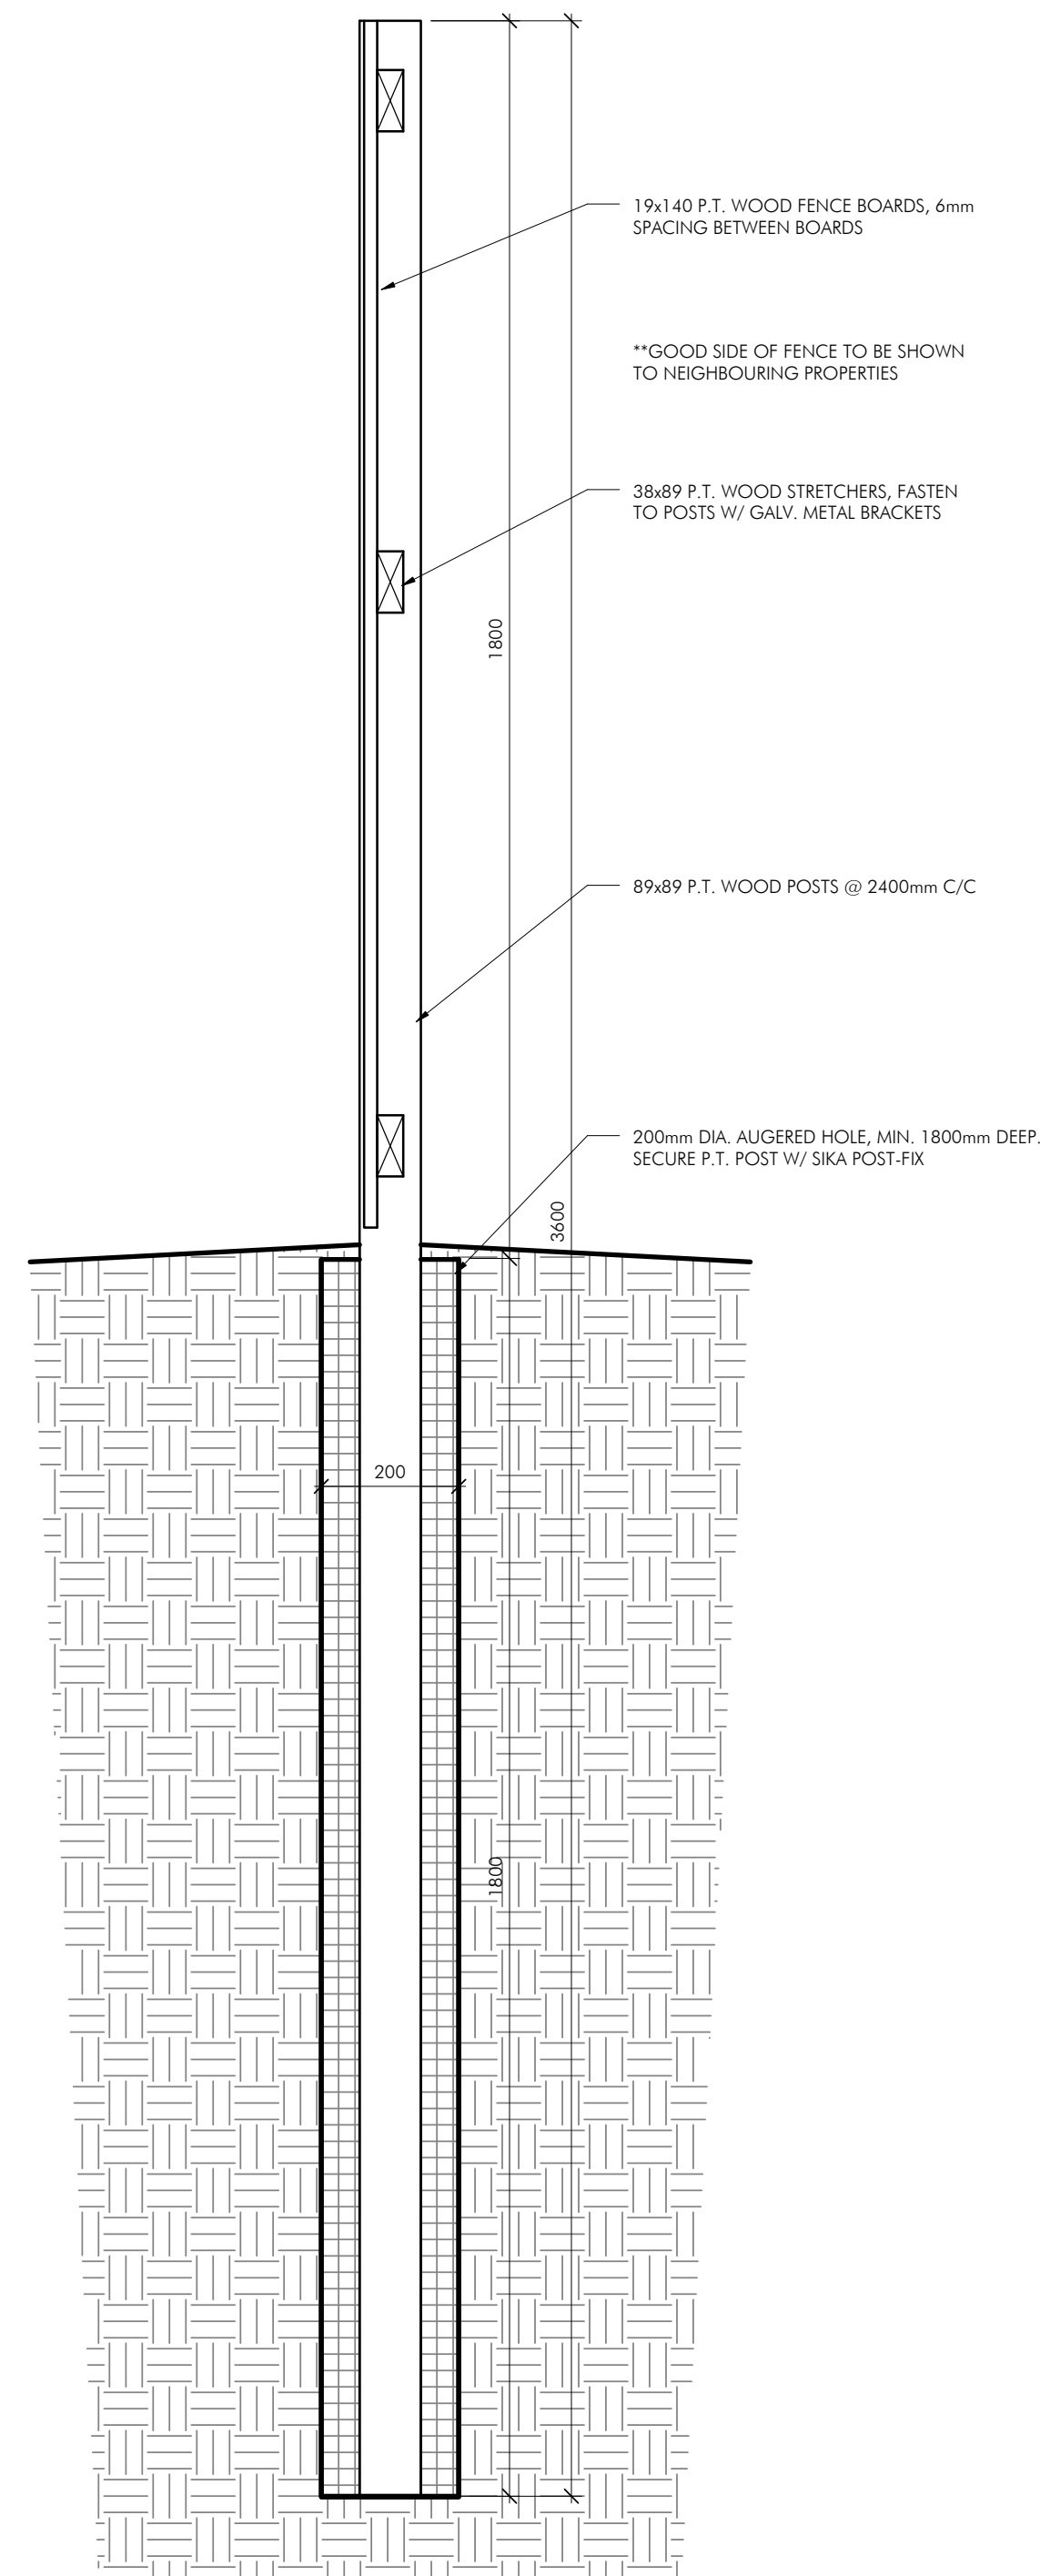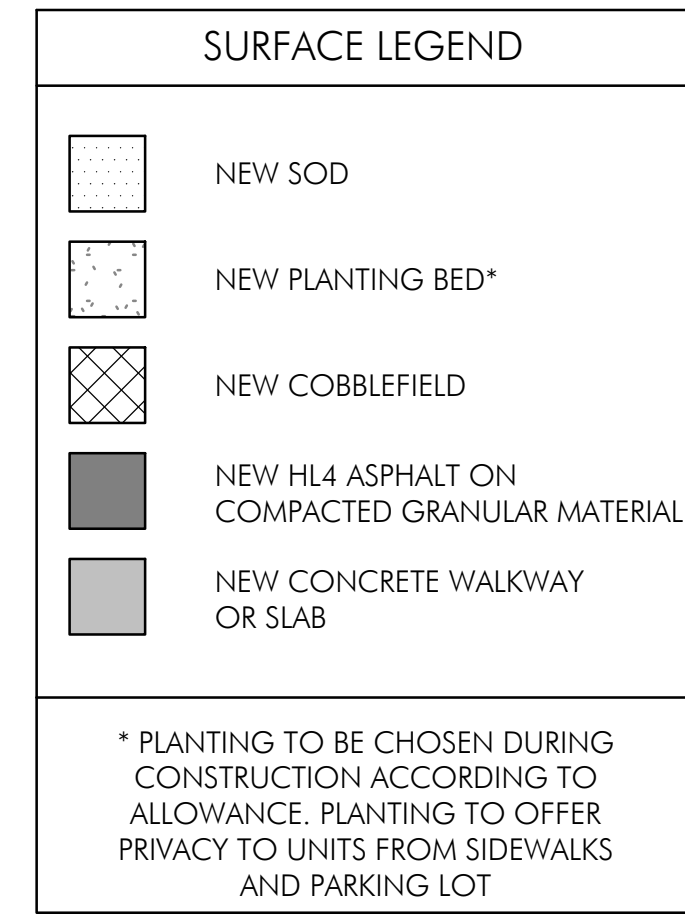

4 Section Detail - Fence Construction
scale = 1 : 10

REVISION	DATE	DESCRIPTION
"1"	2017.05.15	ISSUED FOR PERMIT - REV. 1
"0"	2017.03.08	ISSUED FOR PERMIT

SEALS:

THIS DRAWING IS NOT TO BE USED FOR CONSTRUCTION WITHOUT A PROFESSIONAL SIGNATURE THROUGH THE SEAL.

Copyright
All drawings and related documents are copyright property of FORM Architecture Engineering and must be returned upon request. Reproduction of these drawings and related documents in part or whole is forbidden without written permission.

FORM ARCHITECTURE
ENGINEERING

131 Court Street North, Thunder Bay, ON P7A 4V1 Canada
t 807.345.5582 f 807.345.4093 e info@formarchitecture.ca

BETTER PLACES FOR PEOPLE
www.formarchitecture.ca

PROJECT NAME:

Rainy River District Social Services Board

Proposed 8-Plex Residence Building

Fifth Street East Fort Frances, ON

SHEET TITLE:

Enlarged Site Plan

DATE: March 2017

DRAWN: AYL

PROJECT: **2016042**

A1.2