

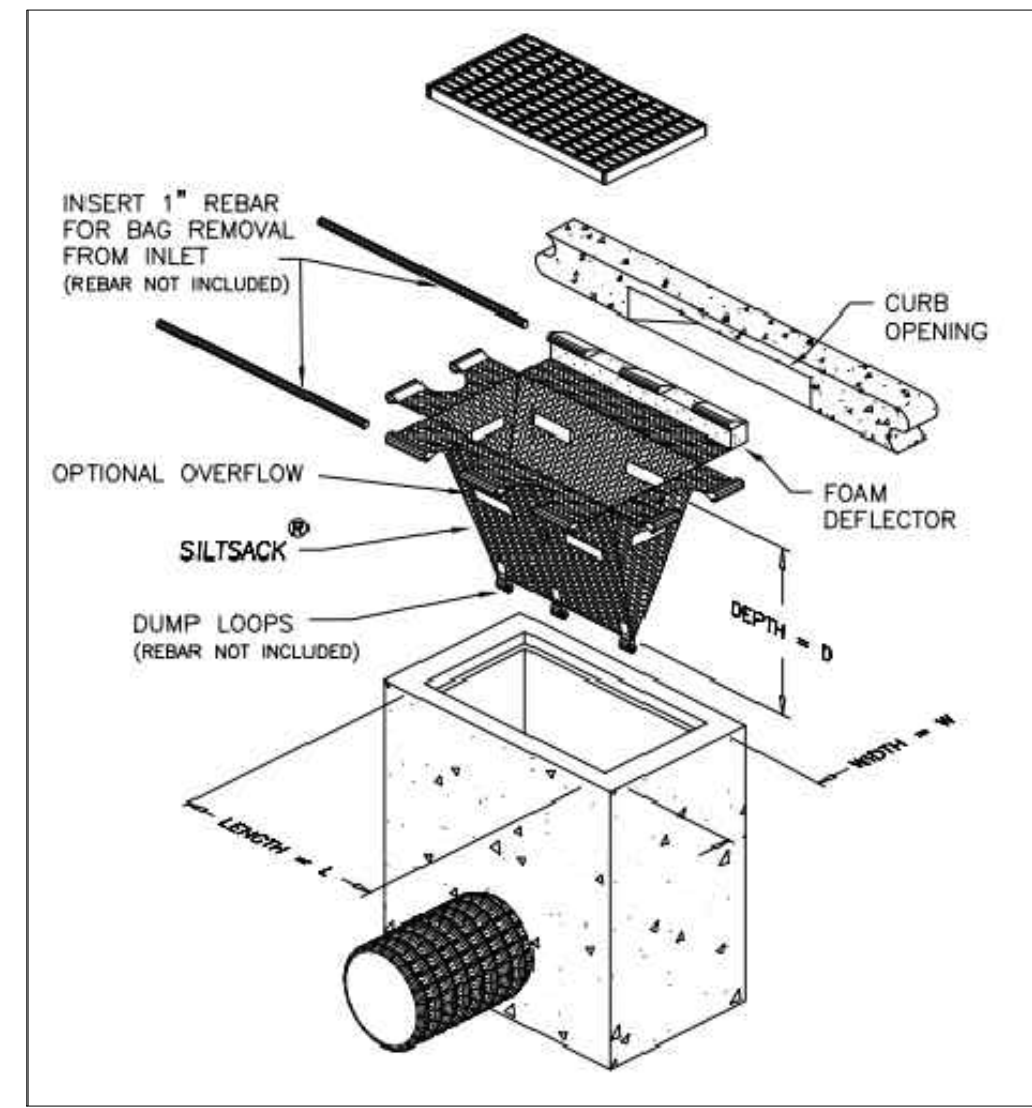



v:\1760\active\1760\2065\03\auto\gdl\con\working\stake\_ready\_development\176065\_cad0006  
2020.09.30 4:37:43 PM

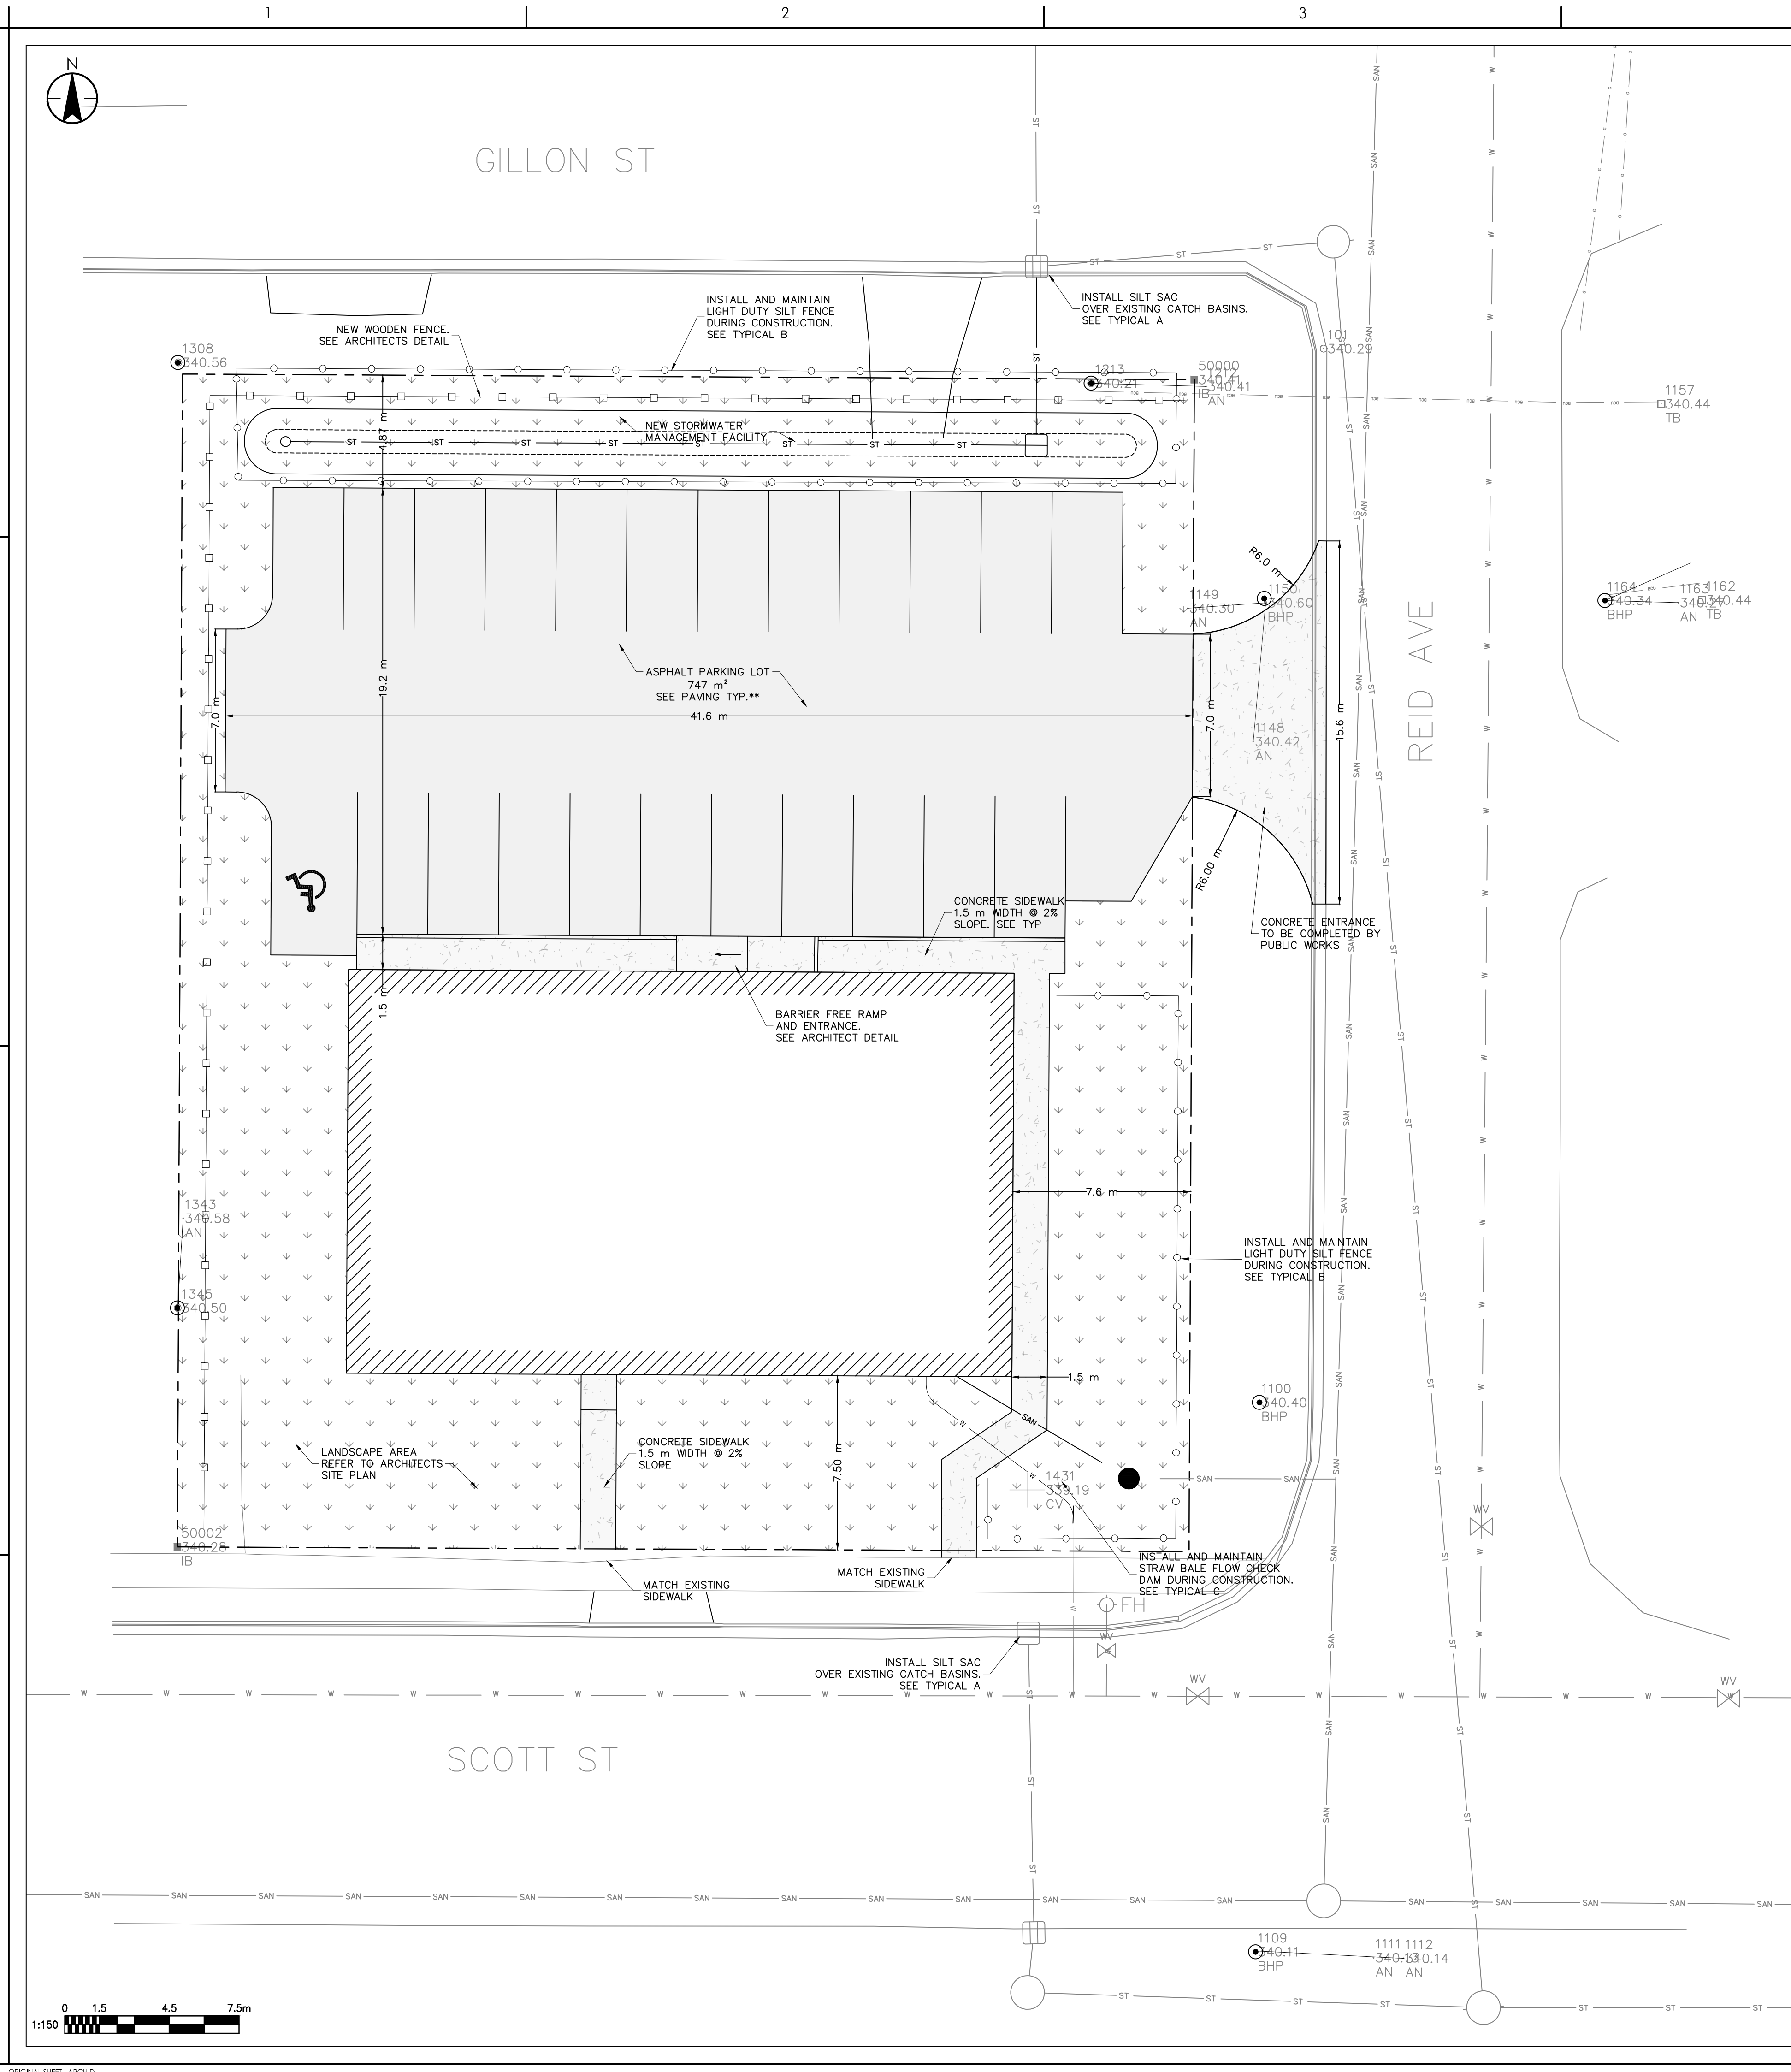

**A**  
c.01 CATCH BASIN SILT SACK  
NTS

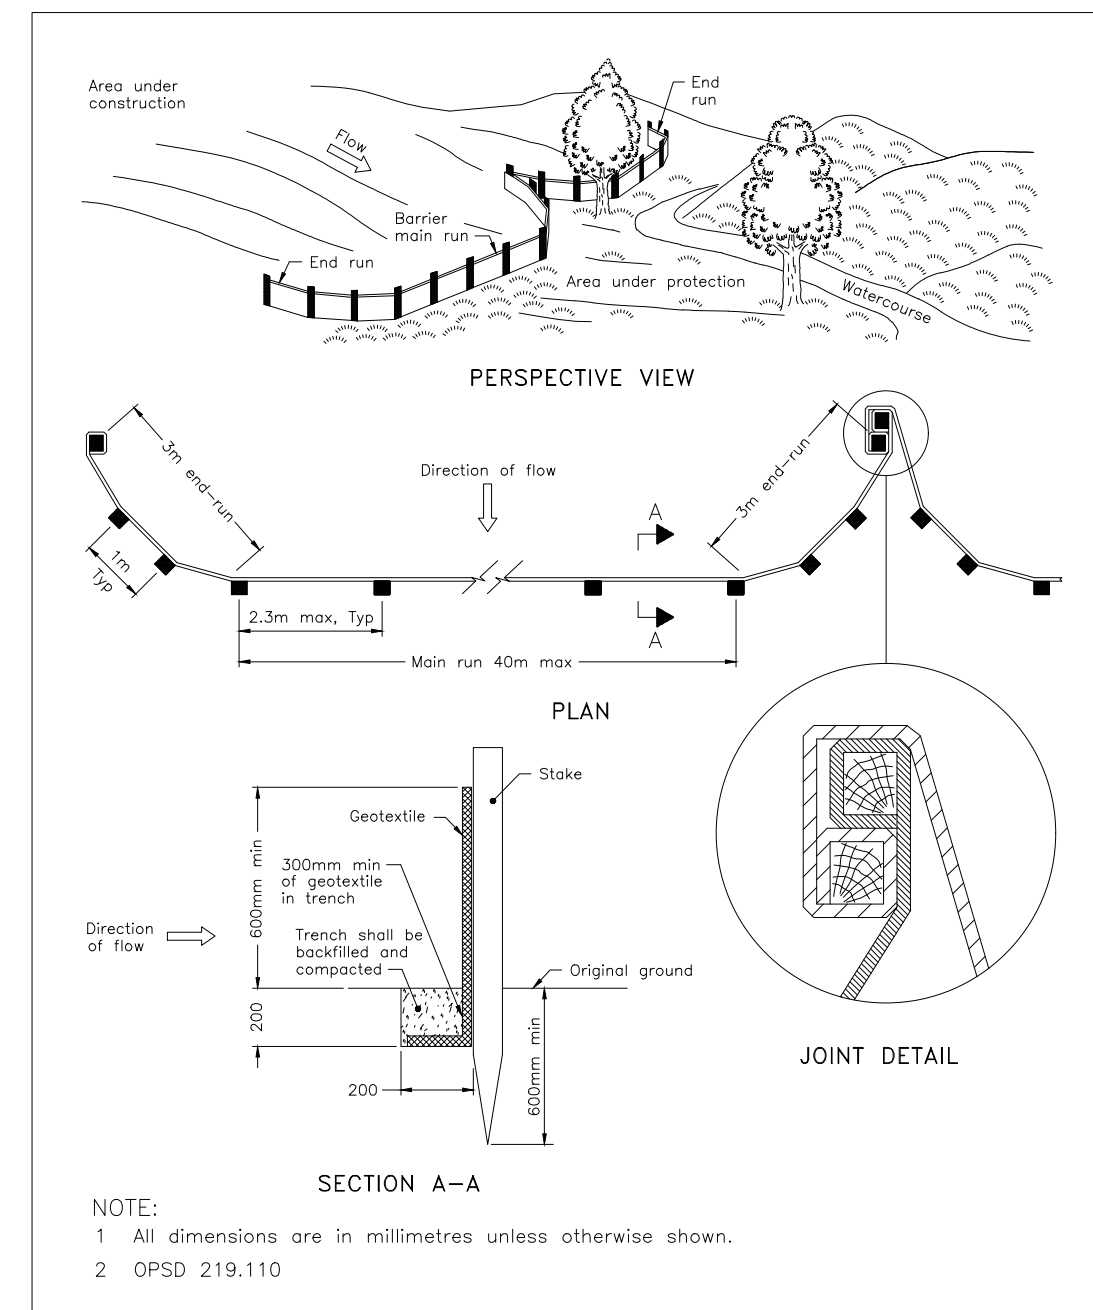

**B**  
c.01 LIGHT DUTY SILT FENCE  
NTS

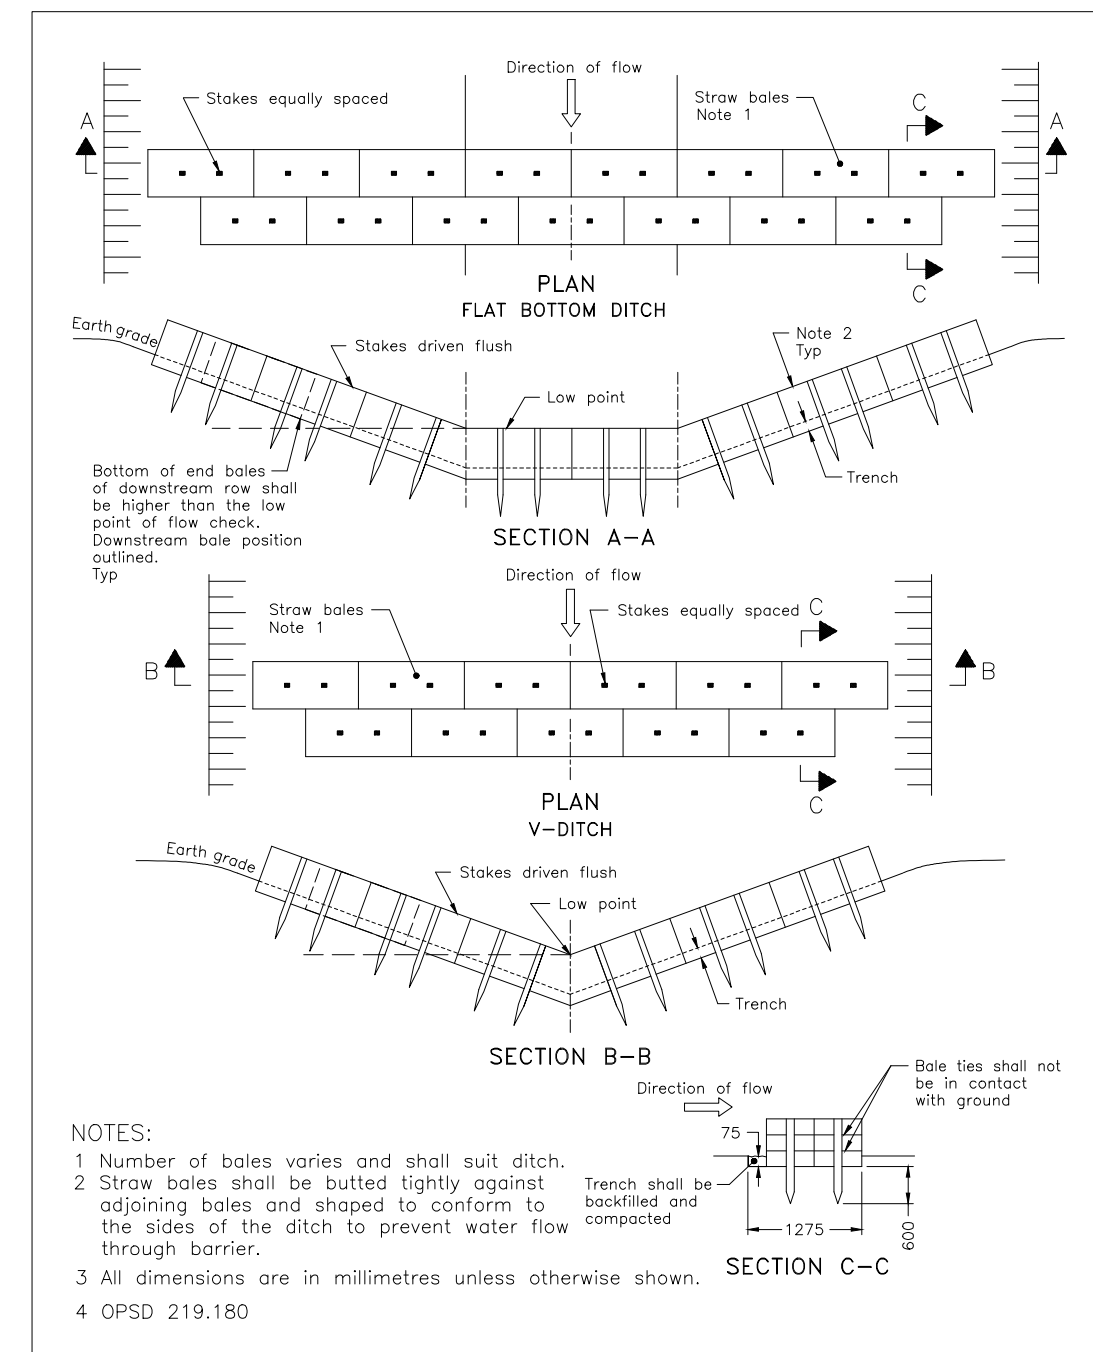

**C**  
c.01 STRAW BALE FLOW CHECK DAM  
NTS



Stantec Consulting Ltd.  
1263 Innovation Drive  
Thunder Bay ON P7B 0A2  
Tel: (807) 626-5640  
www.stantec.com

Copyright Reserved

The Contractor shall verify and be responsible for all dimensions. DO NOT scale the drawing.  
- any errors or omissions shall be reported to Stantec without delay.  
The Copyrights to all designs and drawings are the property of Stantec. Reproduction or use for any purpose other than that authorized by Stantec is forbidden.

Consultant

**FOR INFORMATION ONLY**

Notes

**PRELIMINARY**  
**NOT TO BE USED FOR CONSTRUCTION**

DRAFT REVIEW	TR	LV	2020.09.30
Issued	By	Appd	YYYY.MM.DD
File Name: 72065C_DC0006	TR	TR	2020.09.30
	Dwn.	Dsgn.	Chkd. YYYY.MM.DD

Permit/Seal

Client/Project Logo

Client/Project  
Hillside Construction

New 18-unit Apartment Building

814 Scott Street, Fort Frances ON

Title  
**SITE PLAN AND EROSION SEDIMENT CONTROL PLAN**

Project No. 129672065	Scale
Revision 00	Sheet 01 of 03
Drawing No. <b>C.01</b>	



GILLON ST

CB2  
RIM: 340.31  
N INV 338.61  
E INV 338.10

CONNECT TO EX CB2  
NEW S. INV 337.756

STM MH3  
RIM: 340.35  
W INV 337.73  
S INV 337.65

1308  
340.56  
AN

1213  
340.21  
AN

50000  
340.41  
AN

1157  
340.44  
TB

NEW STM 150 mm Ø PERF. PVC SDR-26 ST Ø 0.08 - 32.3

NEW CB1  
RIM: 338.858  
W INV 338.756  
N INV 338.900

NEW CB  
C/W IPC  
SIZE J60

COORDINATE WITH  
FORT FRANCES POWER  
CORPORATION TO  
RELOCATE EXISTING HYDRO  
POLE AND GUY WRES.

1154  
340.34  
BHP

1162  
340.44  
AN TB

REID AVE

1148  
340.42  
AN

1100  
340.40  
BHP

NEW DCW SERVICE  
50 mm Ø COPPER TYPE K  
9.5 m

NEW SAN MH1  
RIM: 340.165  
W INV 337.660  
E INV 337.915

APPROXIMATE LOCATION SAN  
SERVICE 150 mm Ø PVC WWS  
DESIGNED BY OTHERS.

APPROXIMATE LOCATION  
50 mm Ø COPPER DCW  
DESIGNED BY OTHERS.

SCOTT ST

SAN MH2  
RIM: 339.95  
W INV 335.50  
N INV 335.63  
E INV 335.68

STM MH2  
RIM: 339.92  
W INV 337.48  
E INV 337.30  
N INV 337.34

STM MH1  
RIM: 339.84  
N INV 338.75  
E INV 338.72



v:\1760\active\176072065\03\_arch\gill\con\working\title\_arch.dwg Development 172065\_03.dwg  
2020.09.30 03:17 PM

ORIGINAL SHEET - ARCH D



Stantec Consulting Ltd.  
1263 Innovation Drive  
Thunder Bay ON P7B 0A2  
Tel: (807) 626-5640  
www.stantec.com

Copyright Reserved

The Contractor shall verify and be responsible for all dimensions. DO NOT scale the drawing  
- any errors or omissions shall be reported to Stantec without delay.  
The Copyrights to all designs and drawings are the property of Stantec. Reproduction or  
use for any purpose other than that authorized by Stantec is forbidden.

Consultant

FOR INFORMATION  
ONLY

Notes

**PRELIMINARY**  
NOT TO BE USED FOR CONSTRUCTION

DRAFT REVIEW	By	LV	2020.09.30
Issued	By	Appd	YYYY.MM.DD
File Name: 72065C_DC0006	TR	TR	LV
	Dwn.	Dsgn.	Chkd.

Permit/Seal

Client/Project Logo

Client/Project  
Hillside Construction

New 18-unit Apartment Building

814 Scott Street, Fort Frances ON

Title  
NEW CIVIL SITE SERVICING PLAN

Project No.  
129672065

Scale

Revision Sheet  
00 02 of 03



Drawing No.

C.02

V:\1700\active\1700672065\03\_civil\gdl\_civil\working\stater\_design\_development\170065\_civil\0006.dwg  
2020.09.30 13:55 PM

ORIGINAL SHEET - ARCH D

D  
C  
B  
A

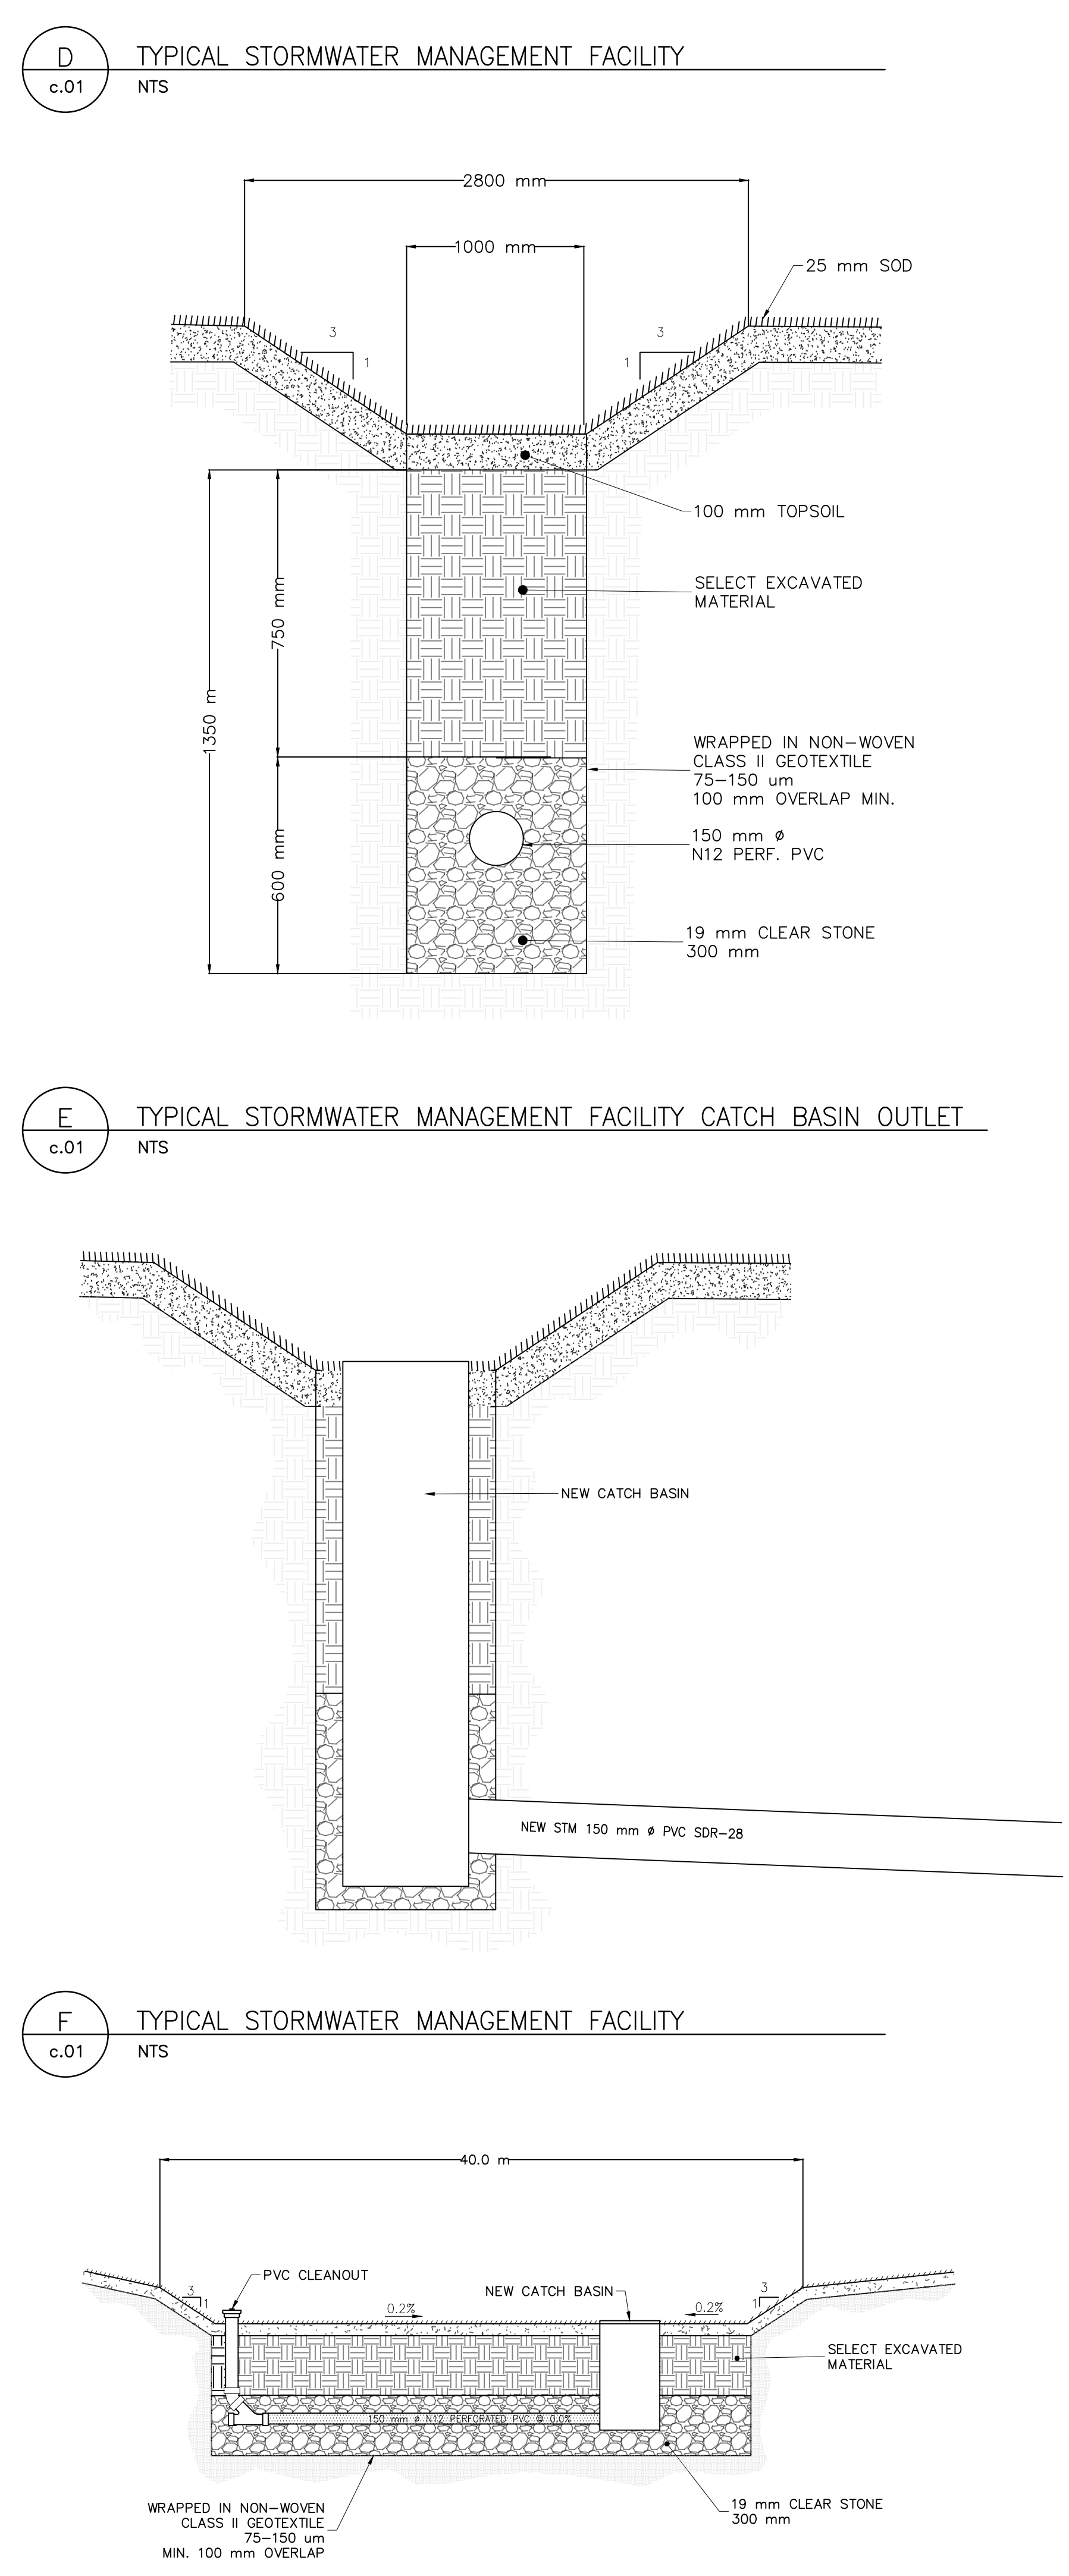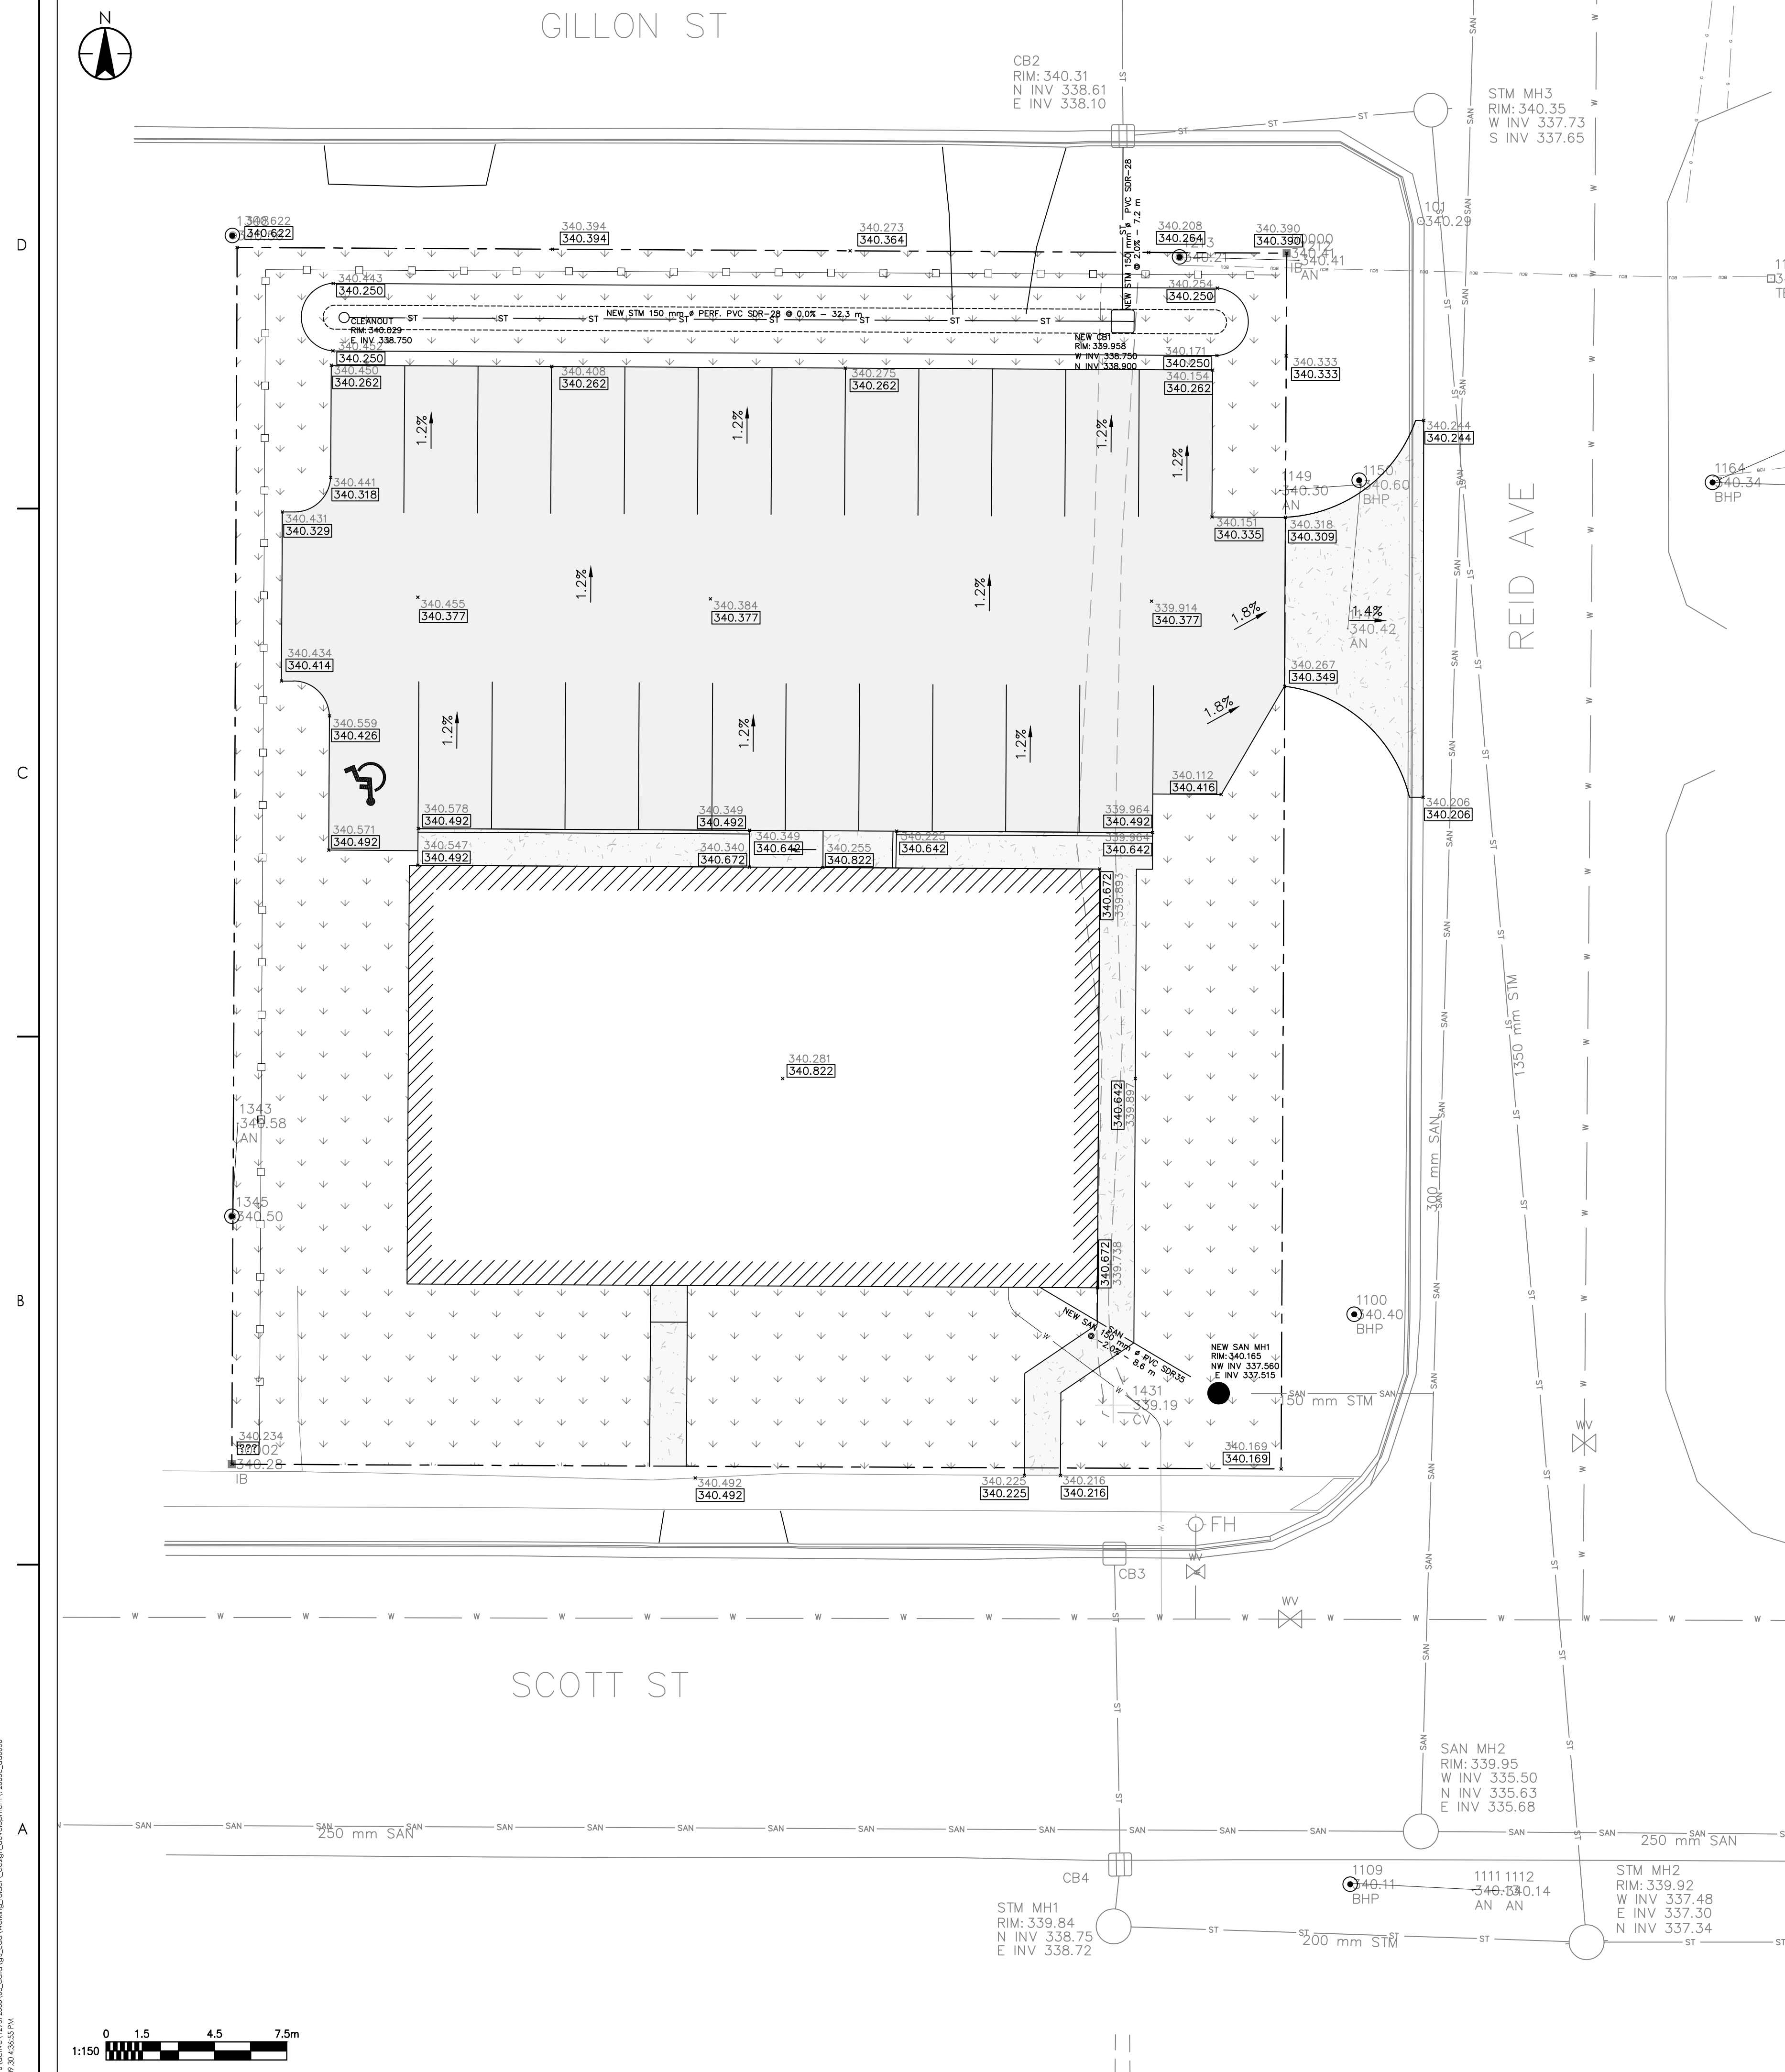

Stantec Consulting Ltd.  
1263 Innovation Drive  
Thunder Bay ON P7B 0A2  
Tel: (807) 626-5640  
www.stantec.com

Copyright Reserved  
The Contractor shall verify and be responsible for all dimensions. DO NOT scale the drawing  
- any errors or omissions shall be reported to Stantec without delay.  
The Copyrights to all designs and drawings are the property of Stantec. Reproduction or  
use for any purpose other than that authorized by Stantec is forbidden.

Consultant

## FOR INFORMATION ONLY

Notes

<b>PRELIMINARY</b> NOT TO BE USED FOR CONSTRUCTION			
DRAFT REVIEW		TR	LV
Issued		By	Appd
File Name: 72065C_DD0006		TR	LV
		Dwn.	Dsgn.
		Chkd.	YYYY.MM.DD

Permit/Seal

Client/Project Logo

Client/Project  
Hillside Construction

New 18-unit Apartment Building

814 Scott Street, Fort Frances ON

Title  
PRELIMINARY GRADING PLAN AND  
STORMWATER MANAGEMENT PLAN

Project No. 129672065	Scale
Revision 00	Sheet 03 of 03
Drawing No. <b>C.03</b>	