


church st.

victoria ave.



- SAFE BED PROGRAM
- TRANSITIONAL BED PROGRAM
- WARMING SHELTER PROGRAM
- RRDSSAB ADMIN. AND STAFF AREAS
- UTILITY AND COMMON SPACES

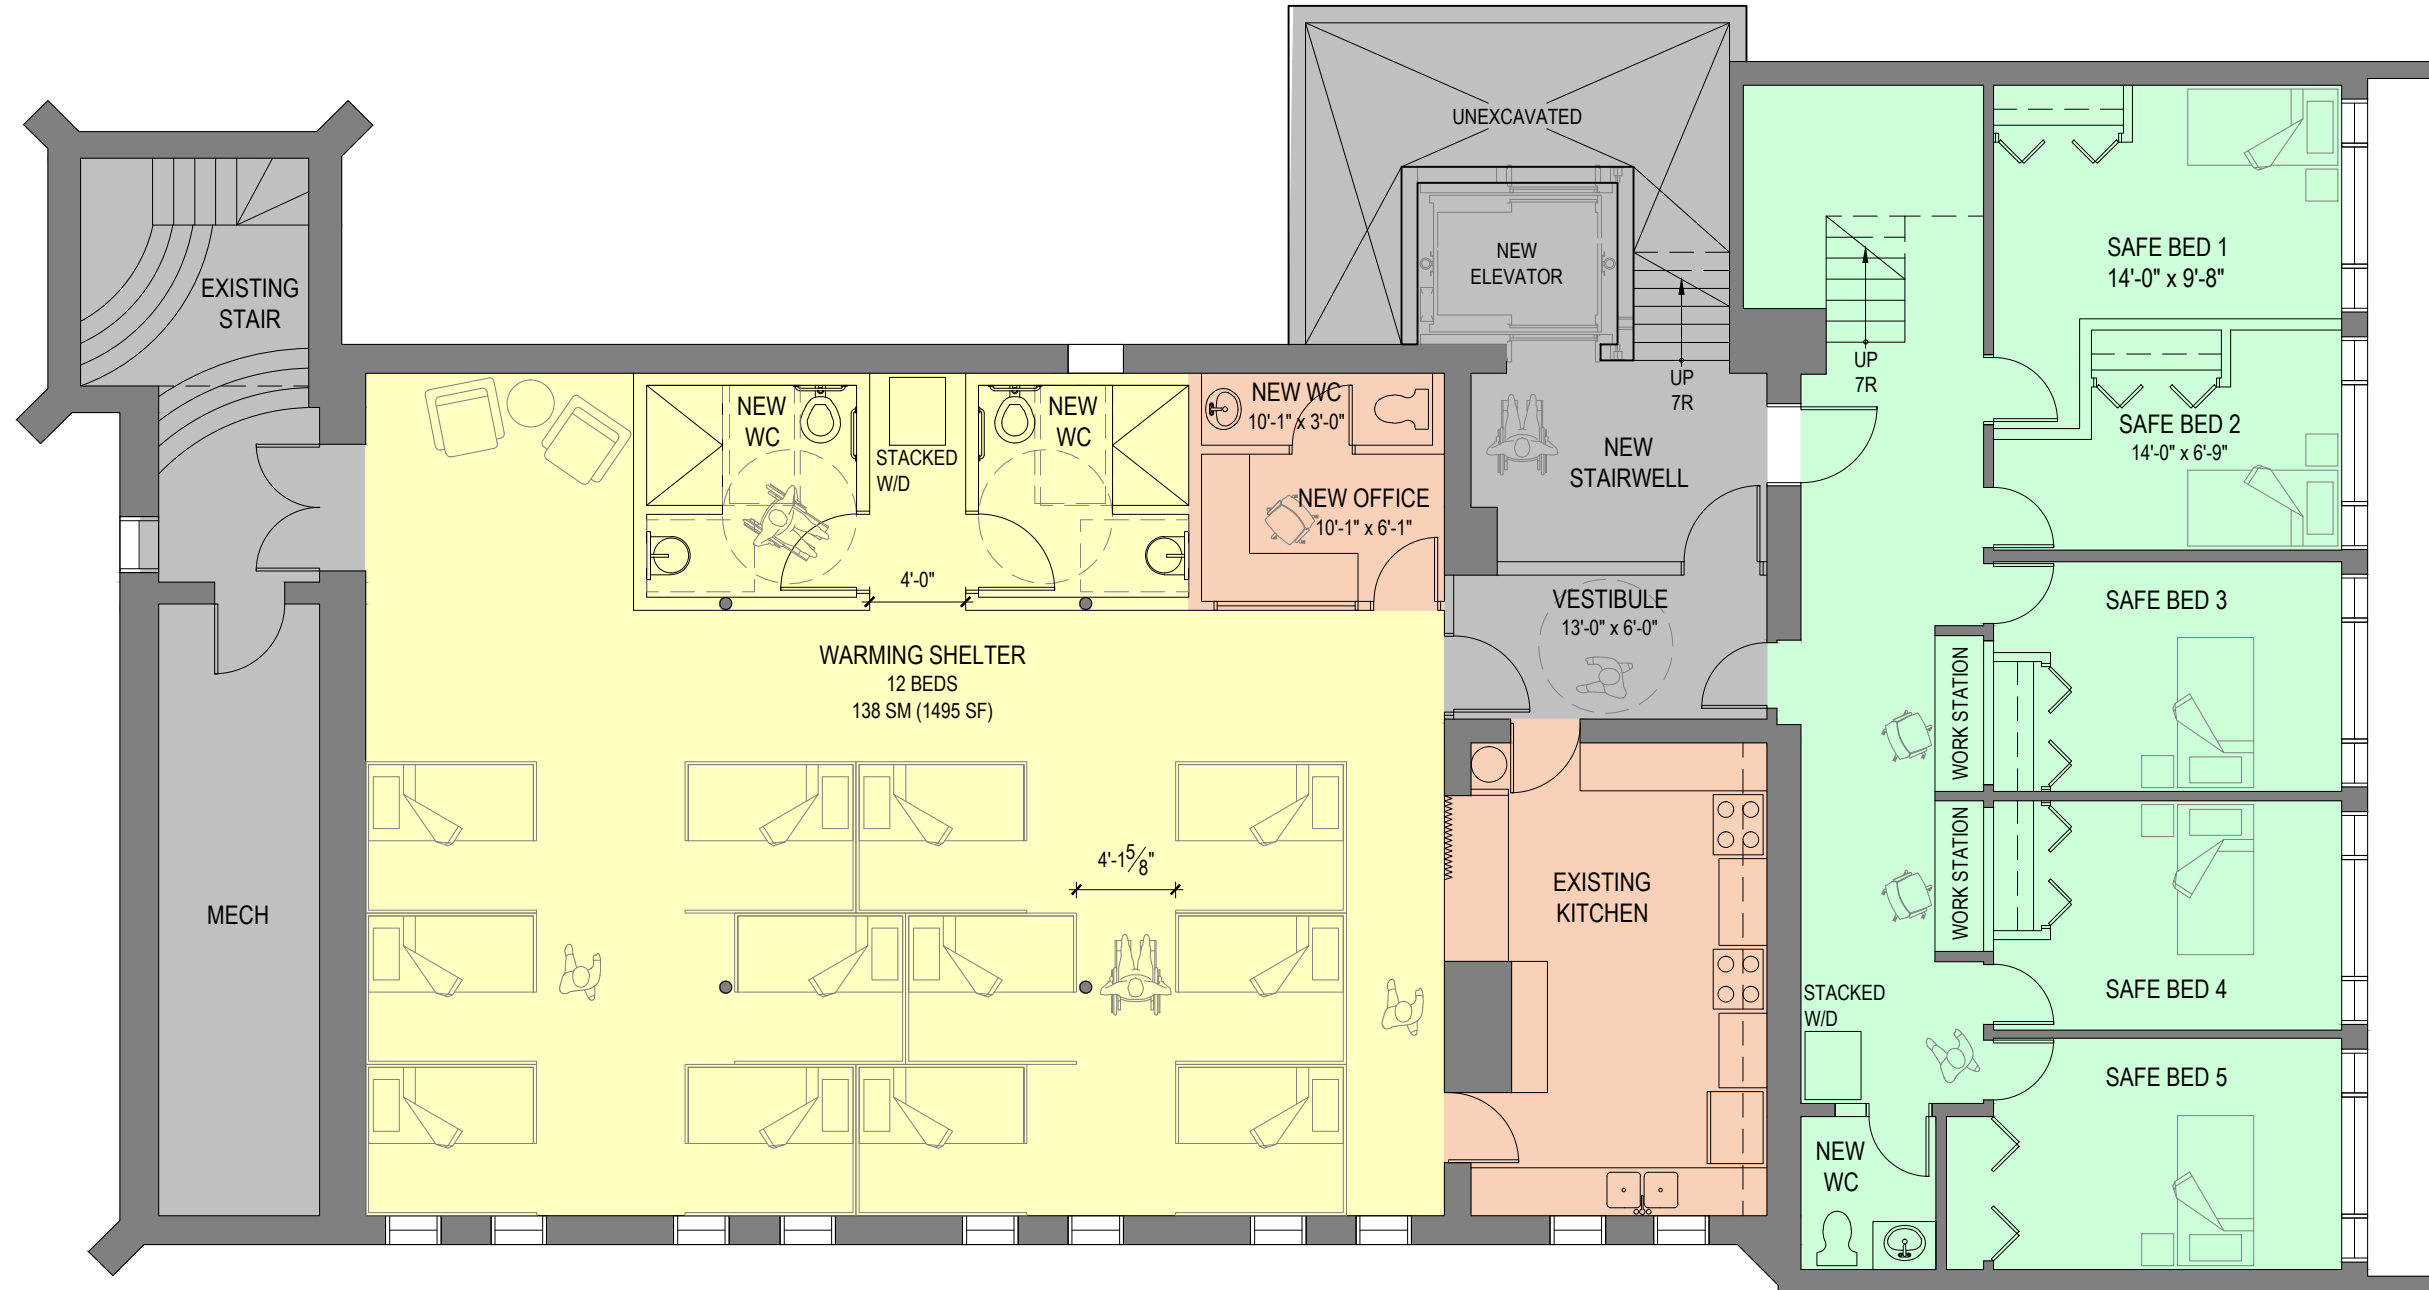

BASEMENT FLOOR DESIGN

**RRDSSAB - WARMING SHELTER**  
324 VICTORIA AVENUE, FORT FRANCES


SCALE 1/8"=1'-0"




SEPTEMBER 30, 2020

church st.

victoria ave.

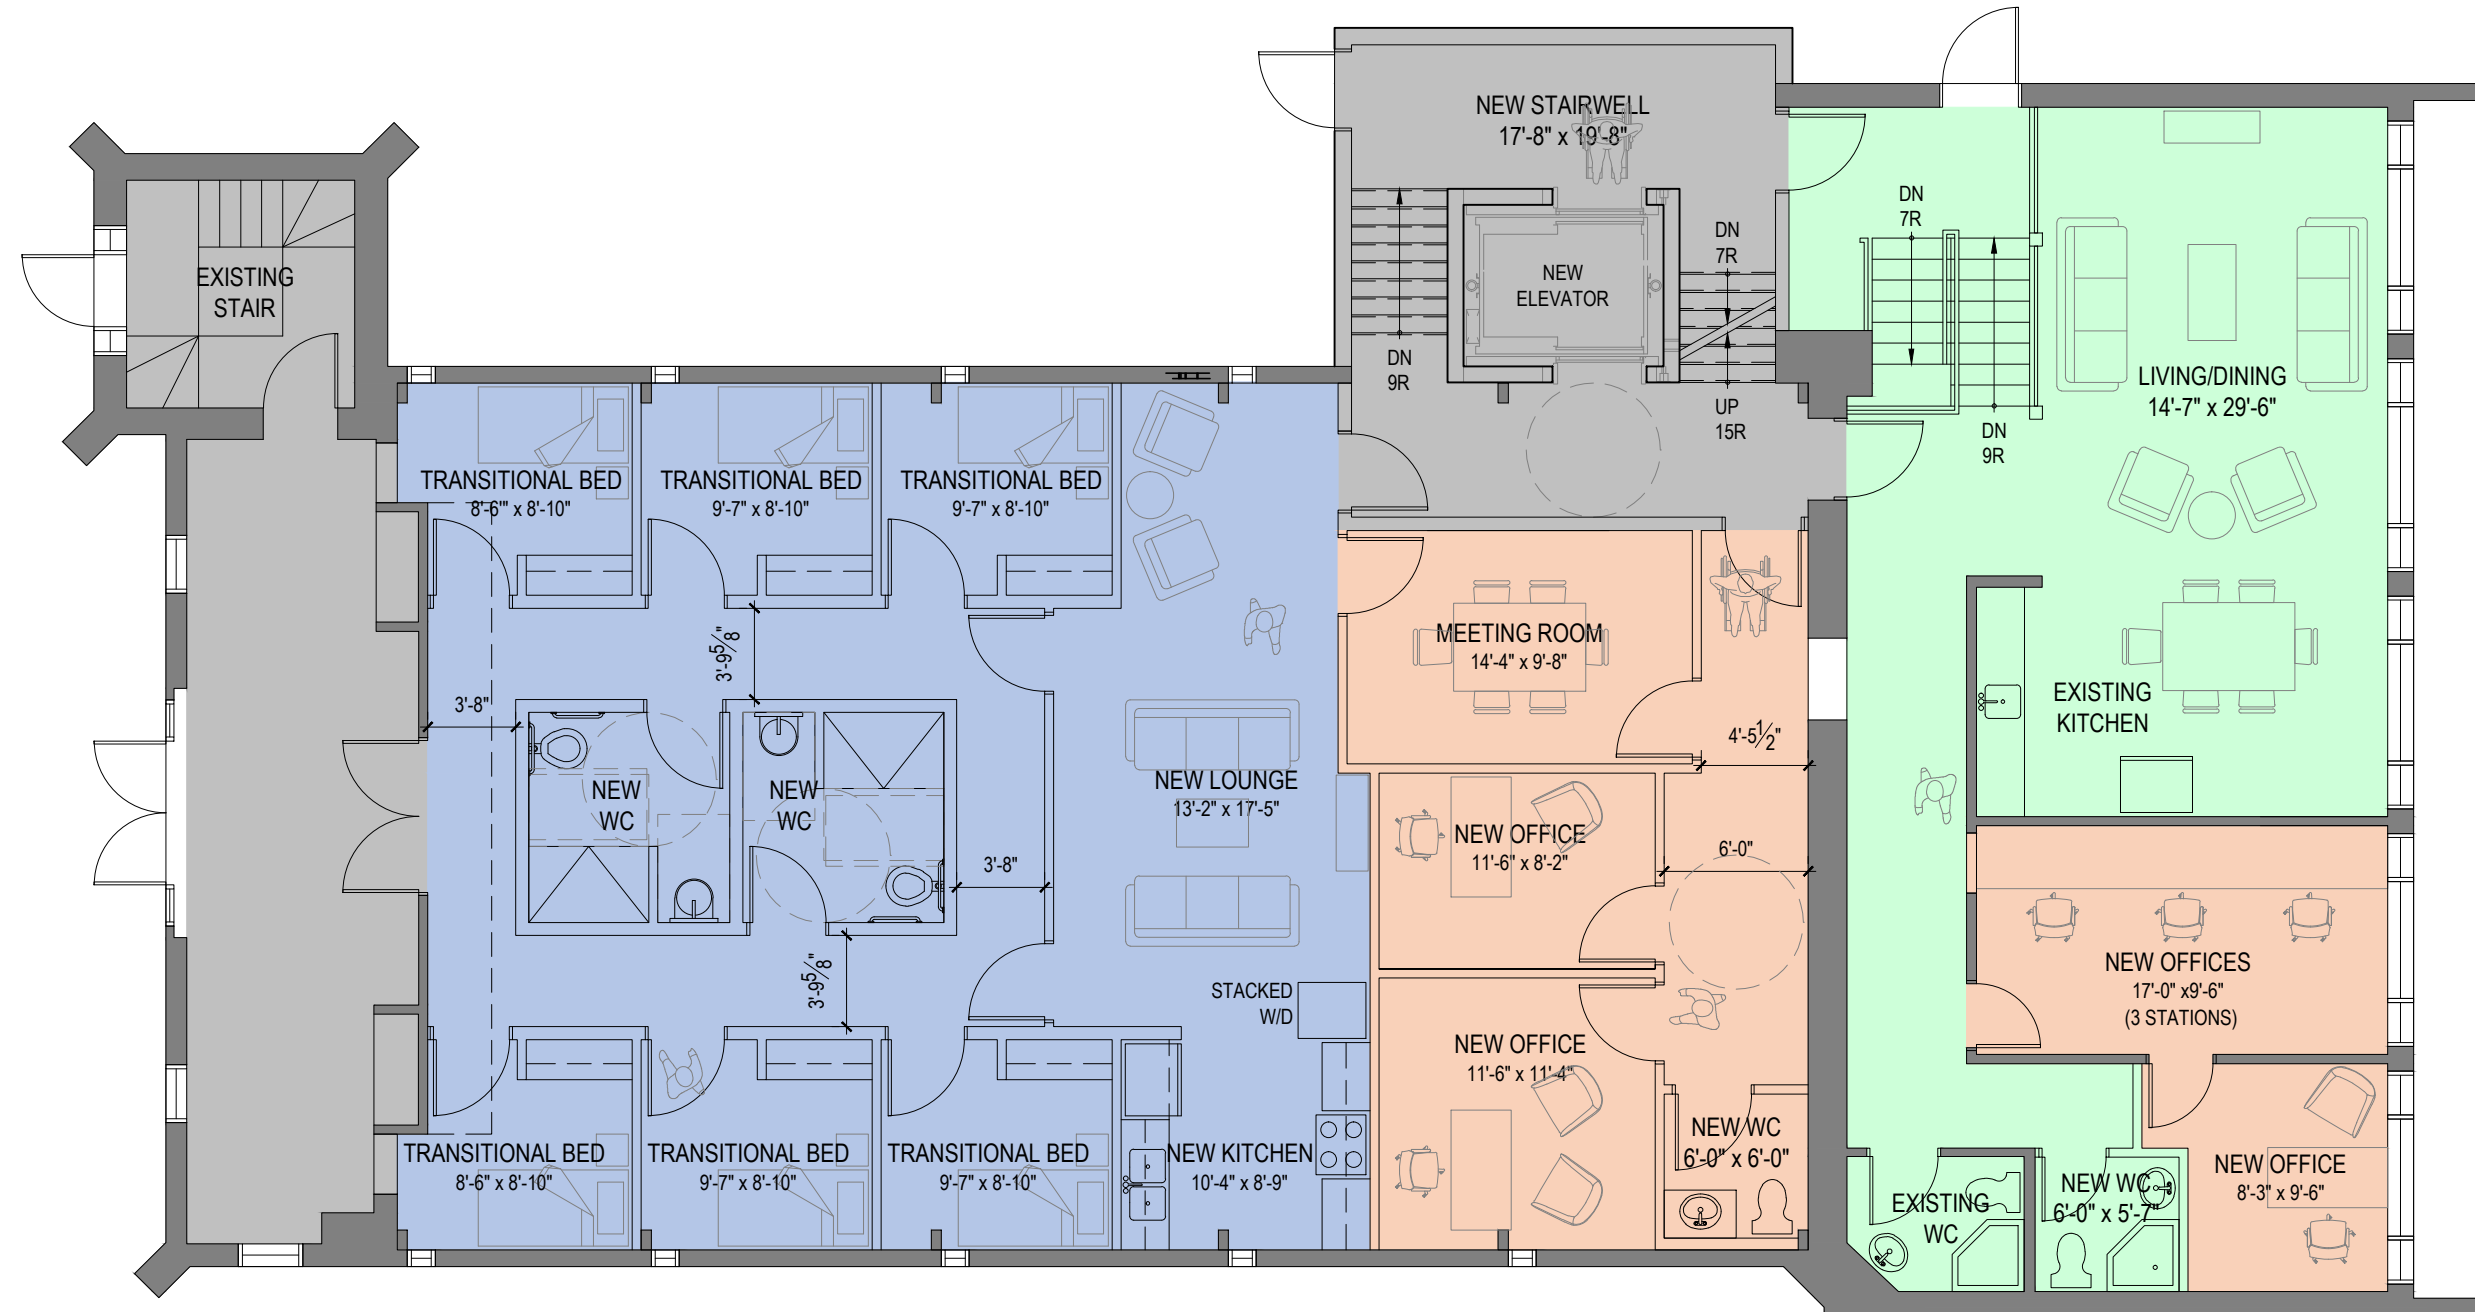

- SAFE BED PROGRAM
- TRANSITIONAL BED PROGRAM
- WARMING SHELTER PROGRAM
- RRDSAB ADMIN. AND STAFF AREAS
- UTILITY

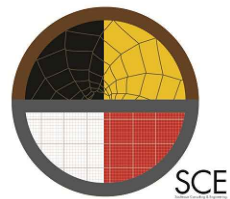

MAIN FLOOR DESIGN

RRDSAB - WARMING SHELTER  
324 VICTORIA AVENUE, FORT FRANCES


SCALE 1/8"=1'-0"




SEPTEMBER 30, 2020

church st.

victoria ave.

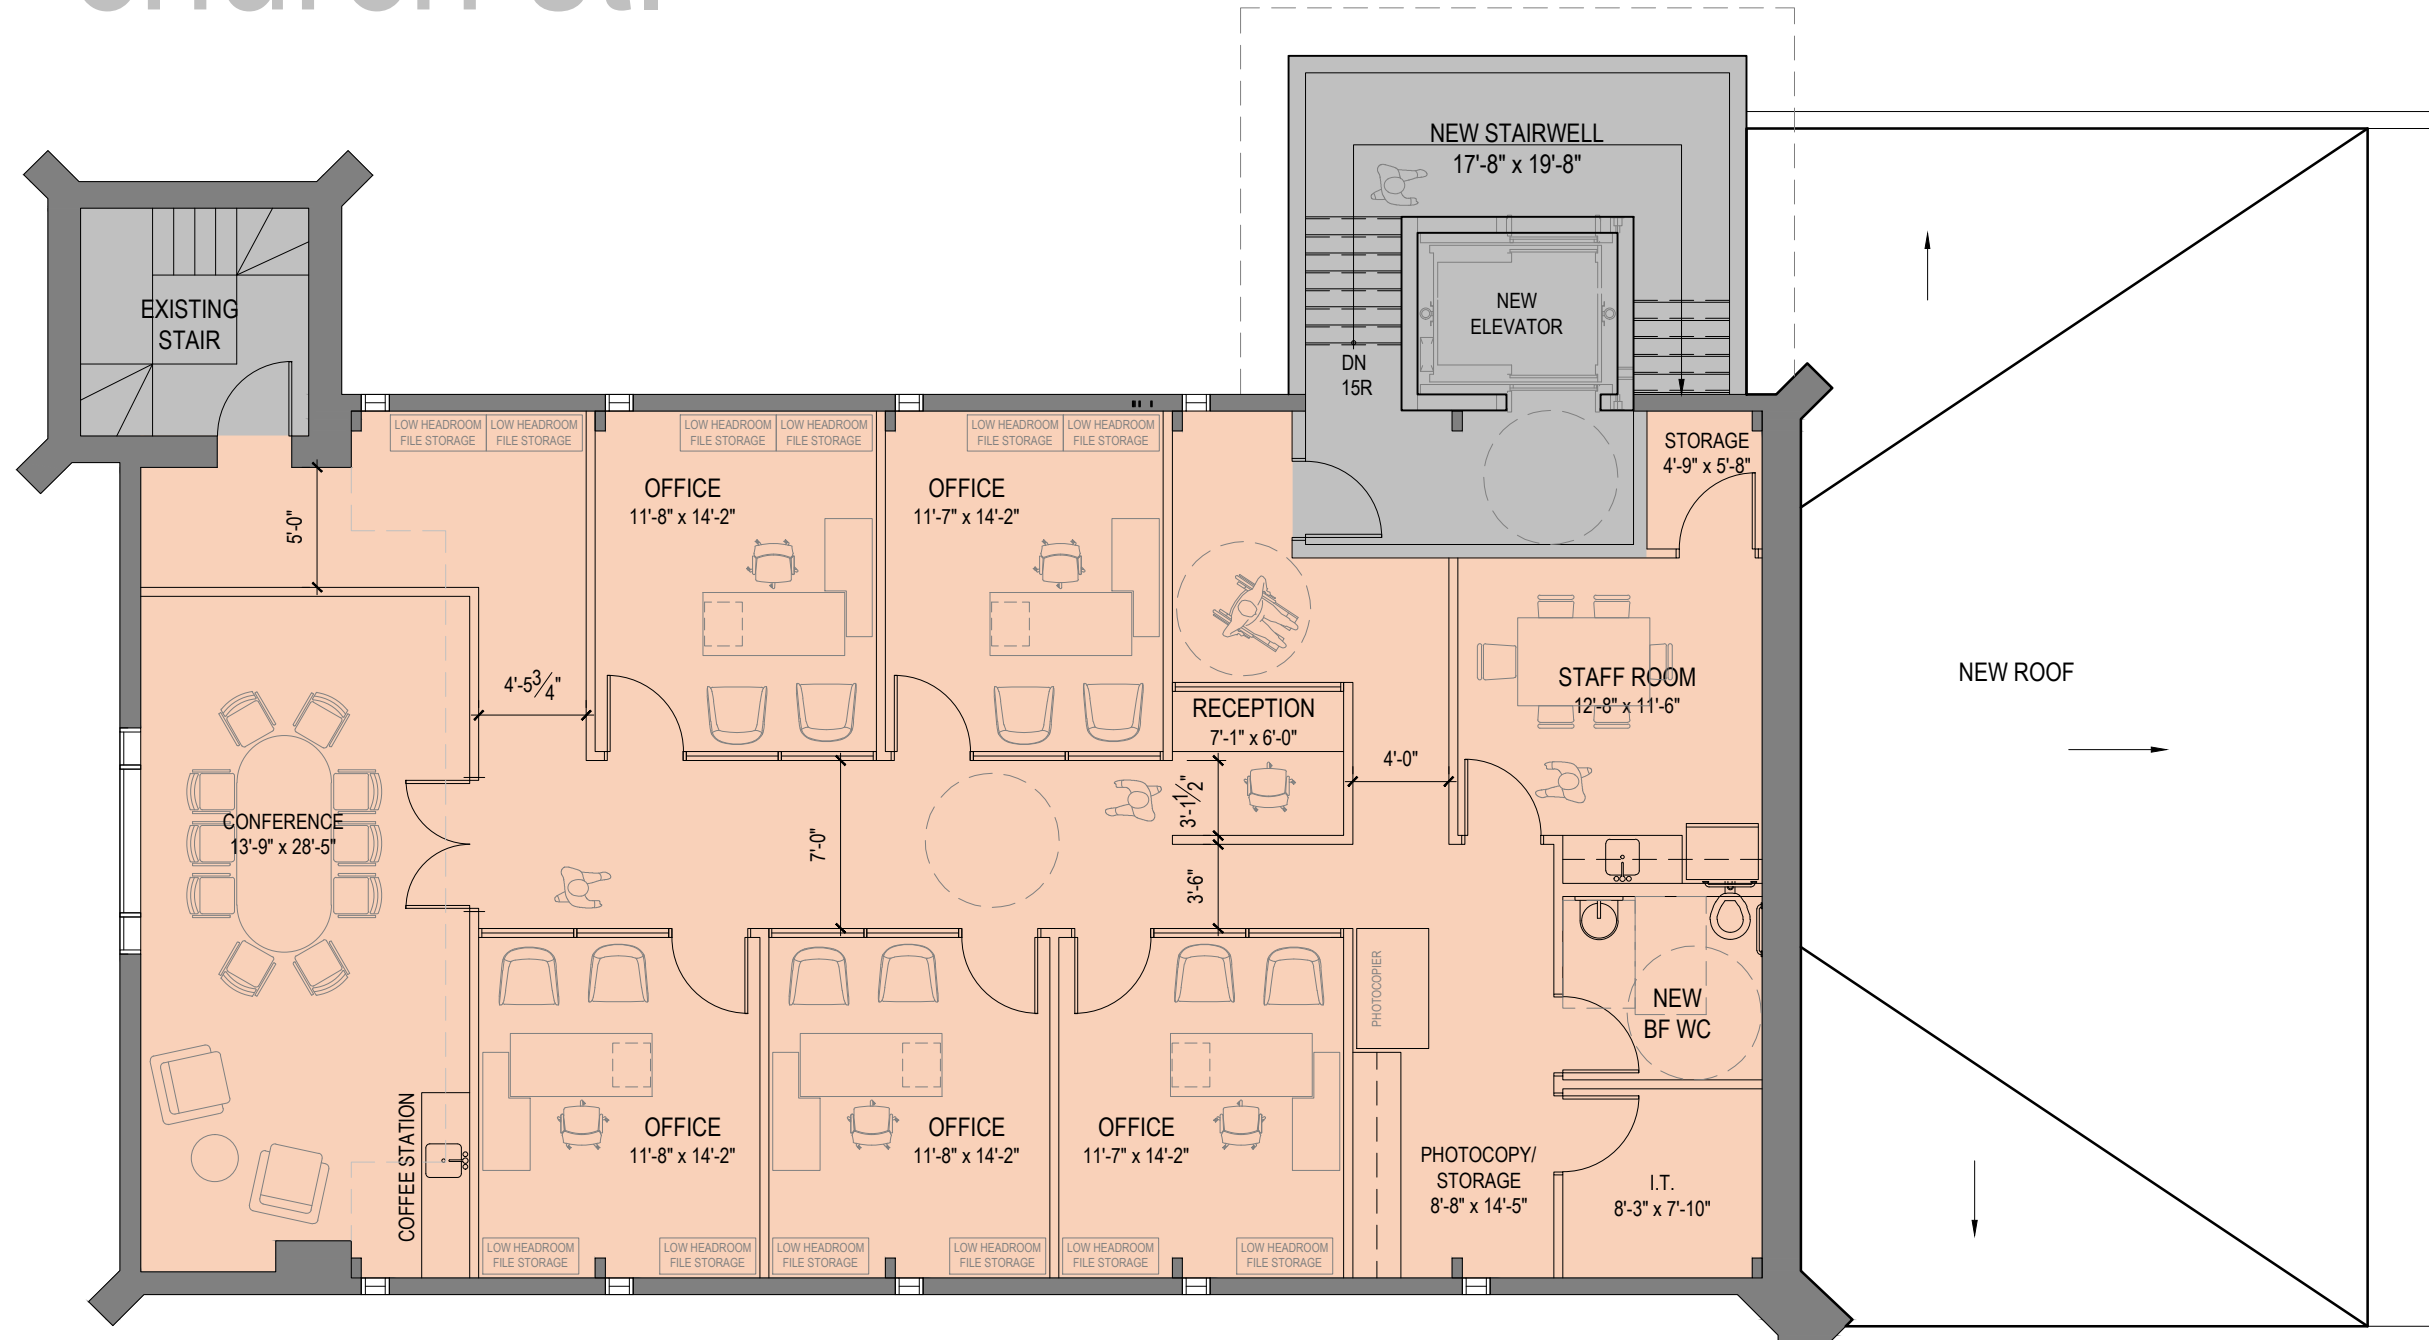

- SAFE BED PROGRAM
- TRANSITIONAL BED PROGRAM
- WARMING SHELTER PROGRAM
- RRDSAB ADMIN. AND STAFF AREAS
- UTILITY AND COMMON SPACES

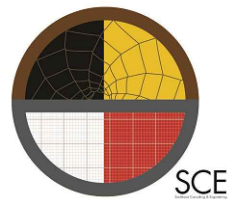

SECOND FLOOR DESIGN

RRDSAB - WARMING SHELTER  
324 VICTORIA AVENUE, FORT FRANCES

SCALE 1/8"=1'-0"



SEPTEMBER 30, 2020