


Area of lot.	8250	100%
Area of existing dwelling	1052	12.8%
Area of total proposed addition + dwelling.	1596	19.3%
Area of out buildings	844	10.2%

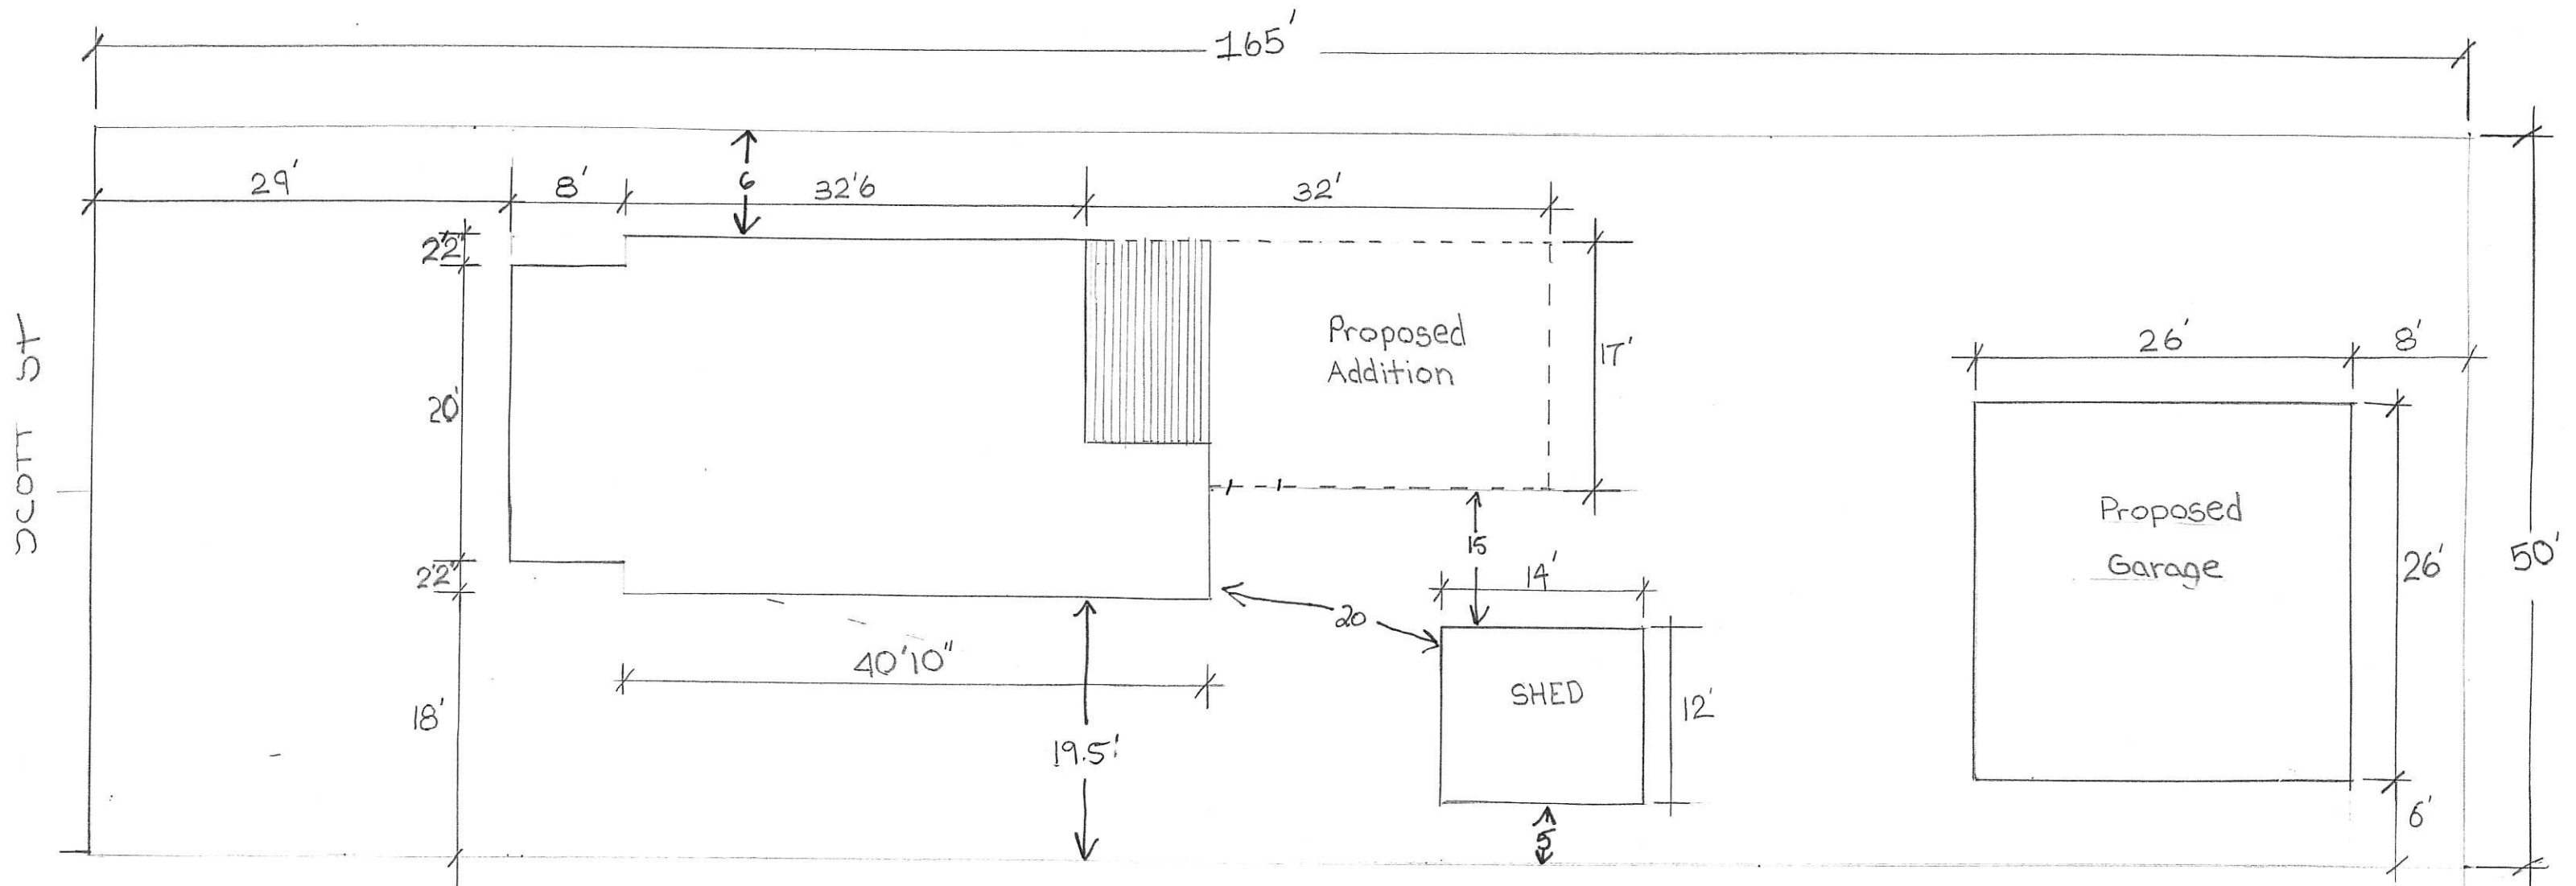

SITE PLAN 570 SCOTT ST