

BUILDING LOCATION SURVEY OF
LOT 157, PLAN SM-50
TOWN OF FORT FRANCES
DISTRICT OF RAINY RIVER
D.F. WALTON, O.L.S.
1988

SCALE: 1 INCH=20 FEET

THIRD STREET

SHEVLIN AVENUE

PLAN SM-5

PLAN

SM-50

CHIEF

OF

ONLY

BUILDING

LOT 157

PARCEL 10298 R.R.

MINNIE AVENUE


PLAN SM-48

SECOND STREET


LANE

FOR USE

OFFICIAL

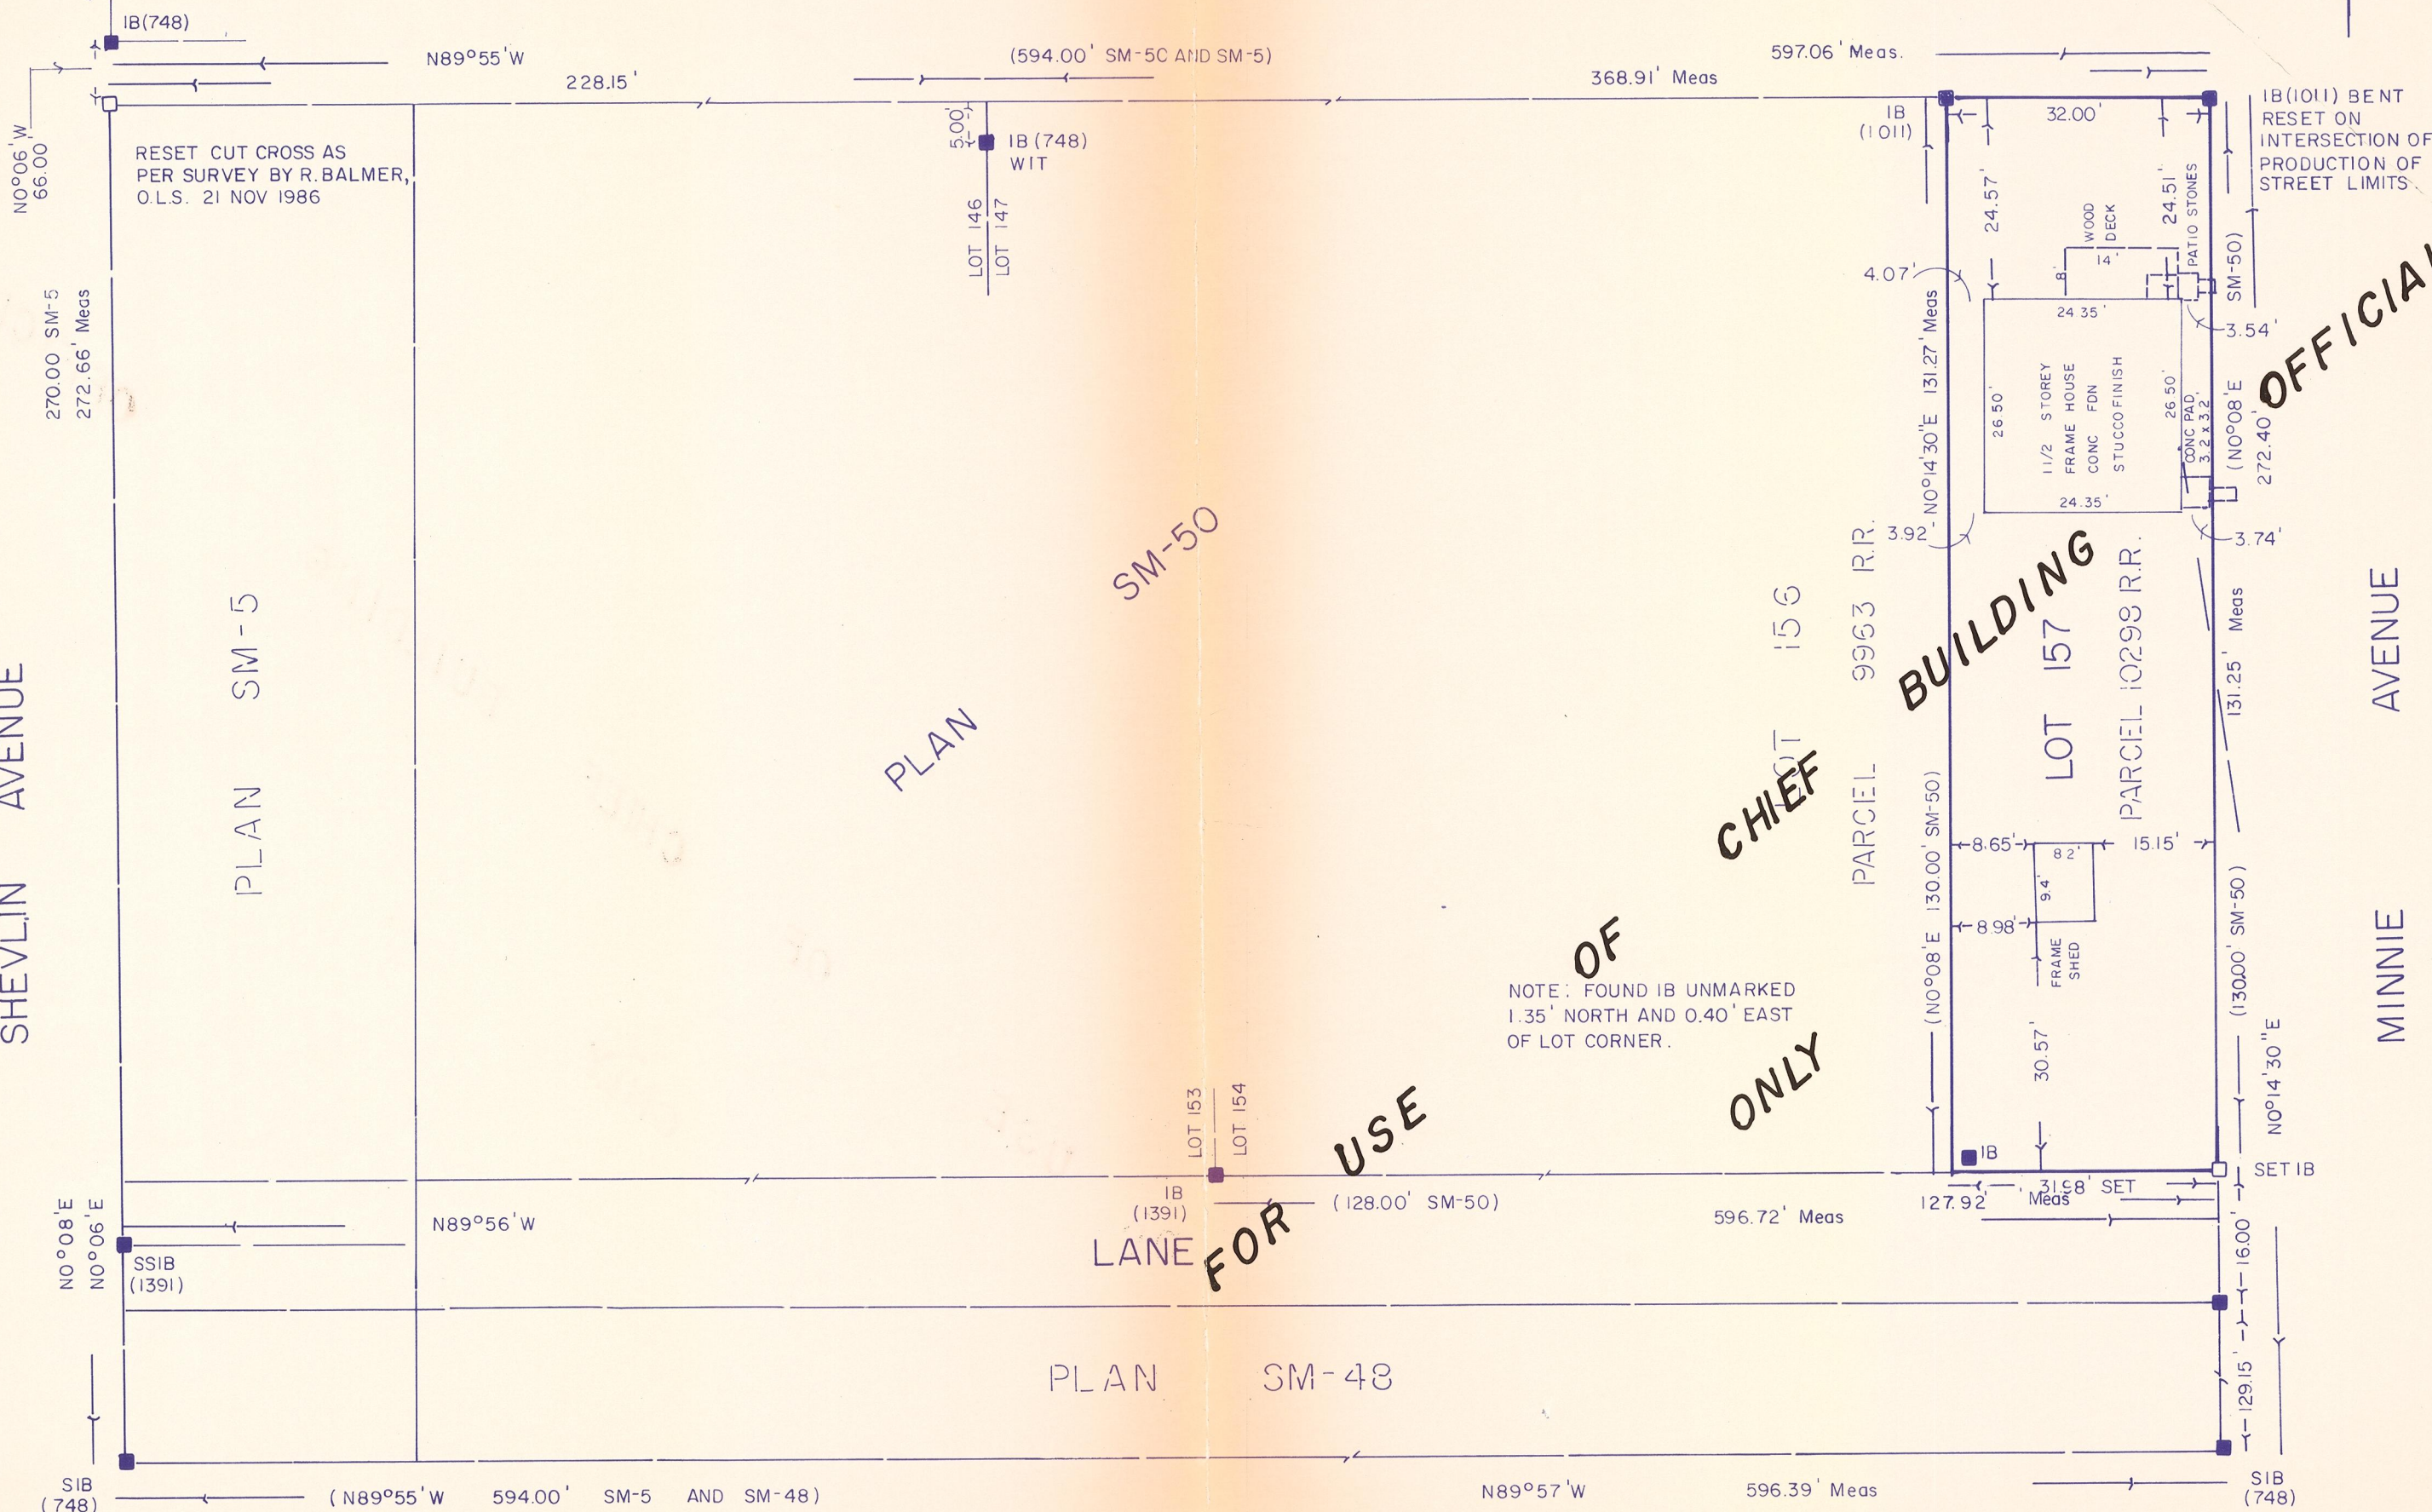

© COPYRIGHT 1988.

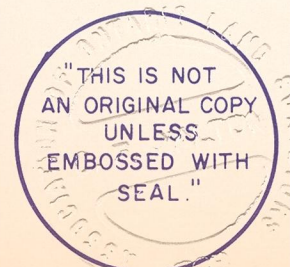

NOTE
BEARINGS ARE ASTRONOMIC AND ARE REFERRED TO THE SOUTH LIMIT OF THIRD STREET, AS SHOWN ON PLAN SM-50, HAVING A BEARING OF N89°55' W.
CLIENT: EUSTACE, MORGAN AND DERKSEN
RE: TAYLOR TO FRIESEN
BUILDING TIES SHOWN HEREON ARE TO THE FINISHED WALL UNLESS OTHERWISE NOTED.
MUNICIPAL ADDRESS: 1037 THIRD STREET EAST

LEGEND
Meas DENOTES MEASURED
■ DENOTES SURVEY MONUMENT FOUND
□ DENOTES SURVEY MONUMENT SET
SIB DENOTES STANDARD IRON BAR
SSIB DENOTES SHORT STANDARD IRON BAR
IB DENOTES IRON BAR
748 DENOTES D.F. WALTON, O.L.S.
1011 DENOTES H.A. SMITH, O.L.S.
1391 DENOTES R. BALMER, O.L.S.
— DENOTES NOT TO SCALE

SURVEYOR'S CERTIFICATE
I CERTIFY THAT:
THE FIELD SURVEY REPRESENTED ON THIS PLAN
WAS COMPLETED ON THE 26th DAY OF APRIL, 1988.
APRIL 28th, 1988
FORT FRANCES, ONTARIO
D.F. WALTON
ONTARIO LAND SURVEYOR

D.F. WALTON
ONTARIO LAND SURVEYOR
227 CHURCH STREET
FORT FRANCES, ONTARIO P9A 1C7
(807) 274-7036

DRAWN BY: R.H.
CHECKED BY: D.W.
JOB No.
88-727