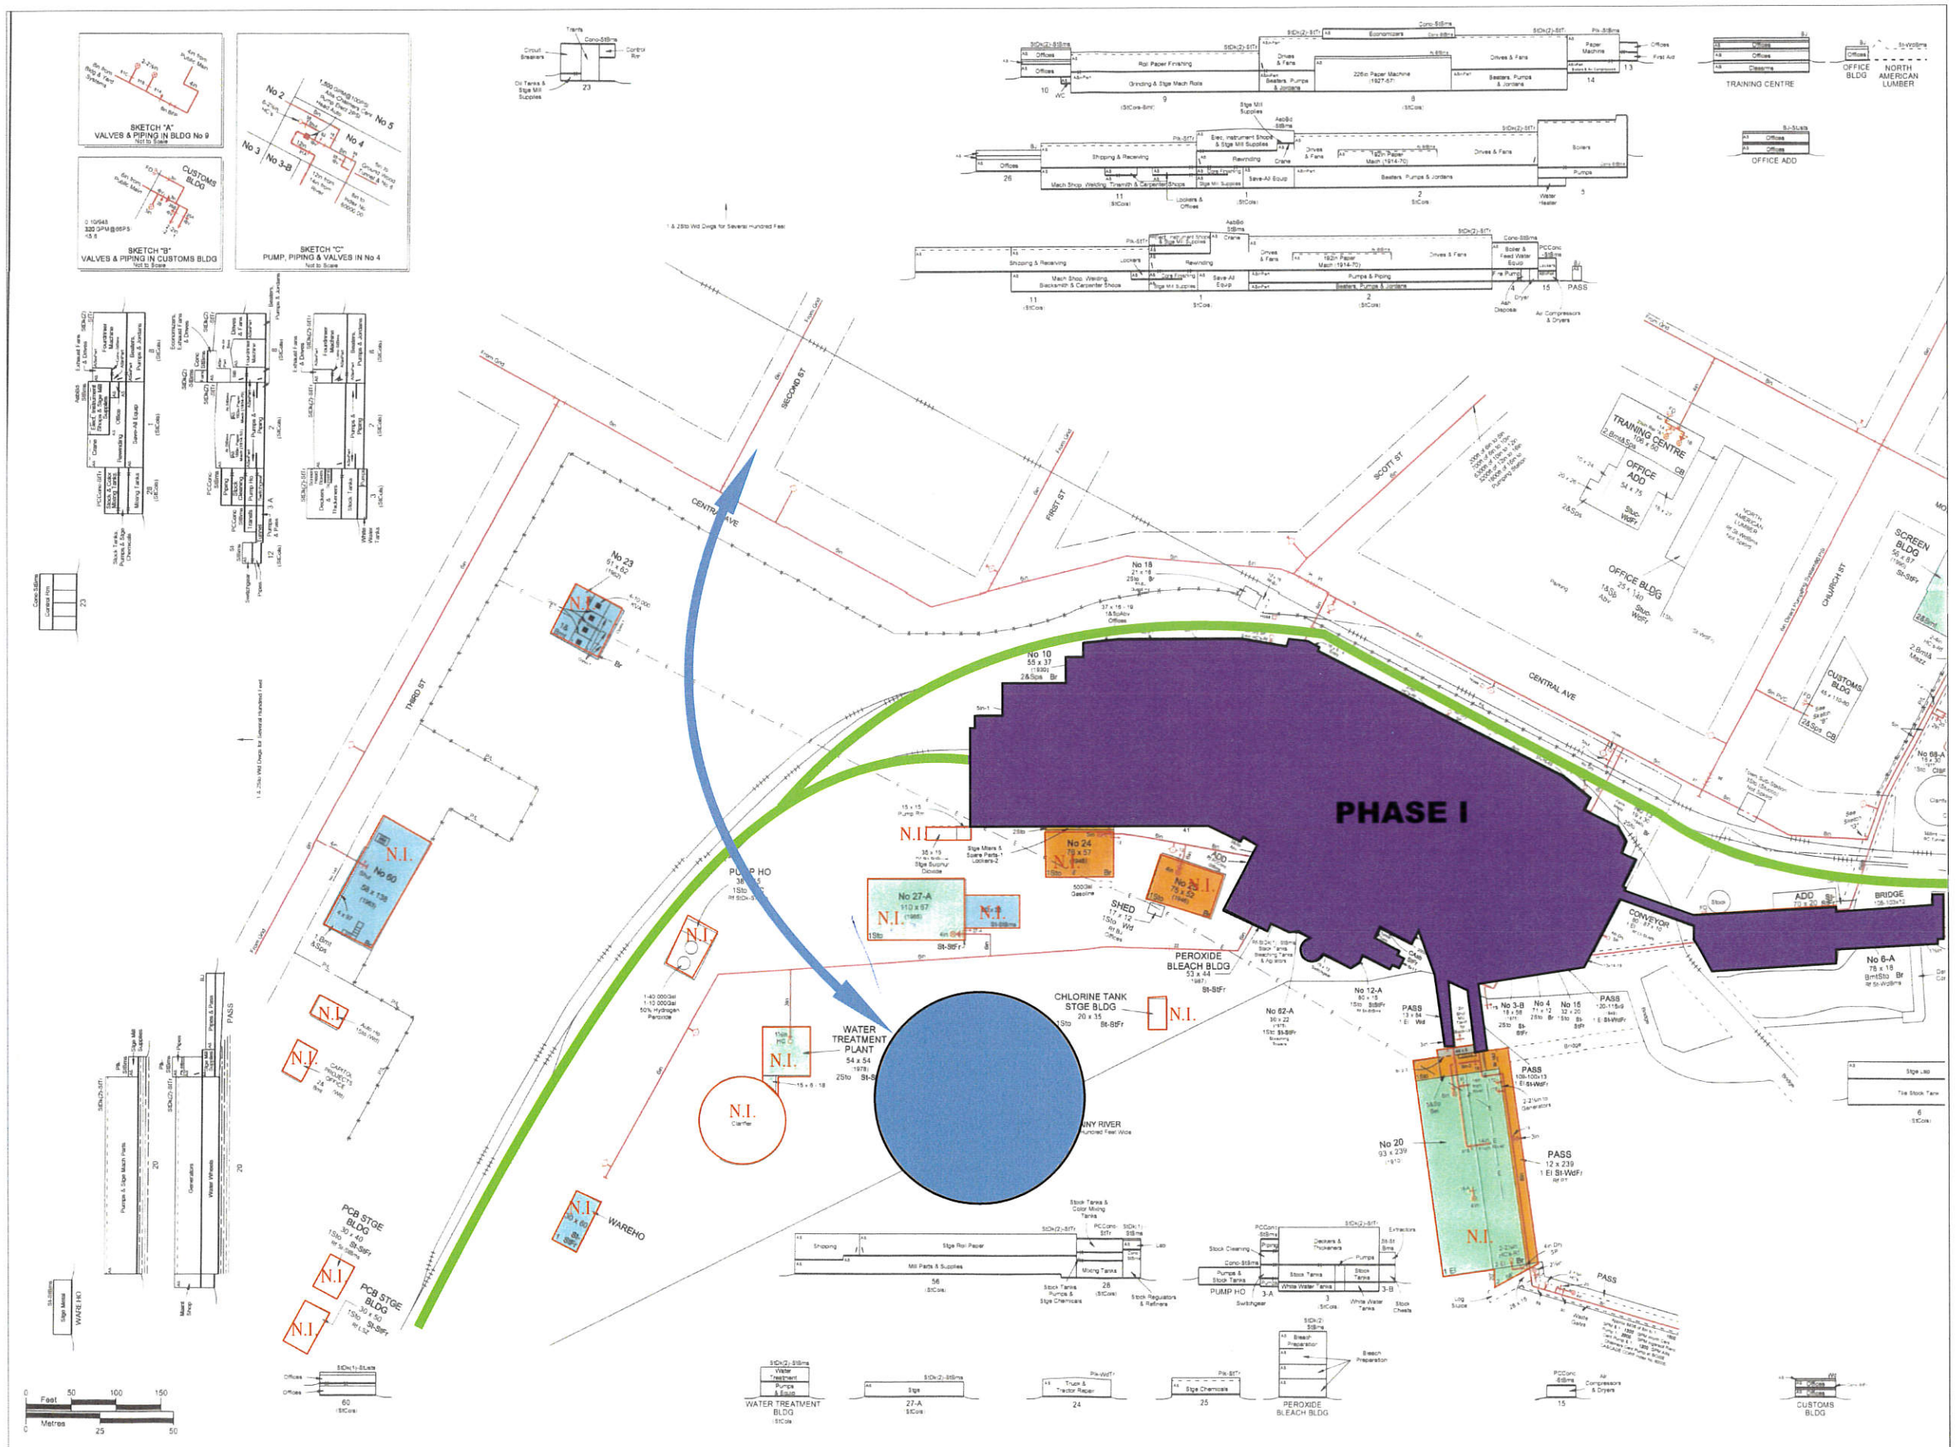

Drawing Developed By ENGINEERING PLAN SERVICES

Site Plan Provided By FM Global
dated September 15, 2009

Legend
N.I. - Not Included
- Included
- Drop Area
- Vehicle Access
- Rail Access

Fort Frances Paper Mill
Fort Frances, Ontario

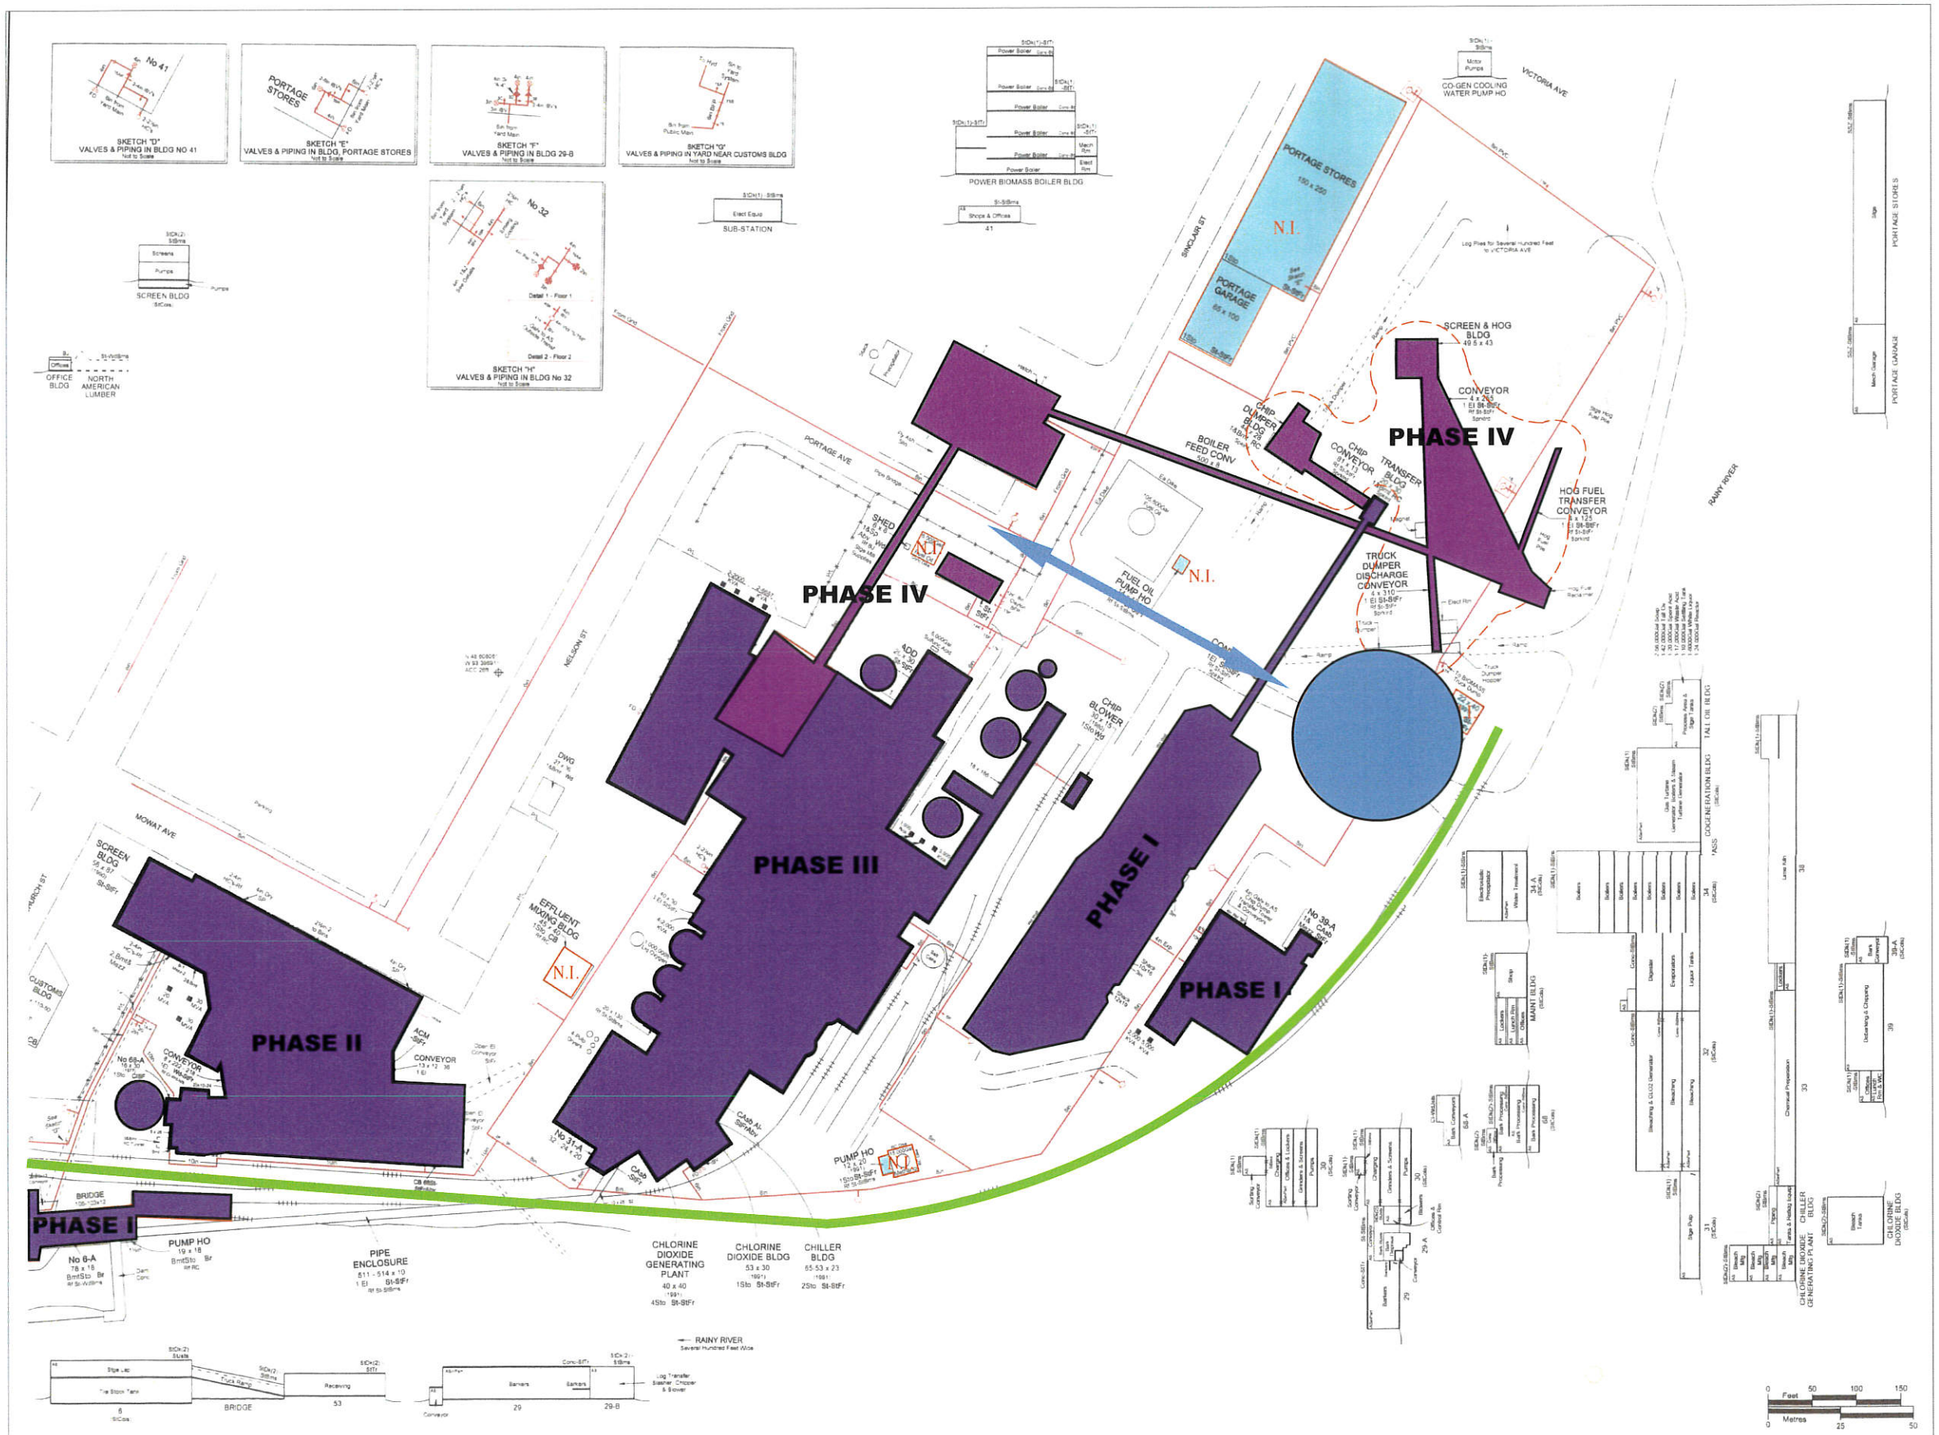

Drawing Developed By ENGINEERING PLAN SERVICES

Site Plan Provided By FM Global
dated September 15, 2009

Legend
N.I. - Not Included
- Included
- Drop Area
- Vehicle Access
- Rail Access

Fort Frances Paper Mill
Fort Frances, Ontario