


BUILDING LOCATION SURVEY OF  
 LOTS 116 AND 117, PLAN M-94  
 TOWN OF FORT FRANCES  
 DISTRICT OF RAINY RIVER  
 SCALE: 1 INCH = 20 FEET  
 D.F. WALTON, O.L.S.  
 1987

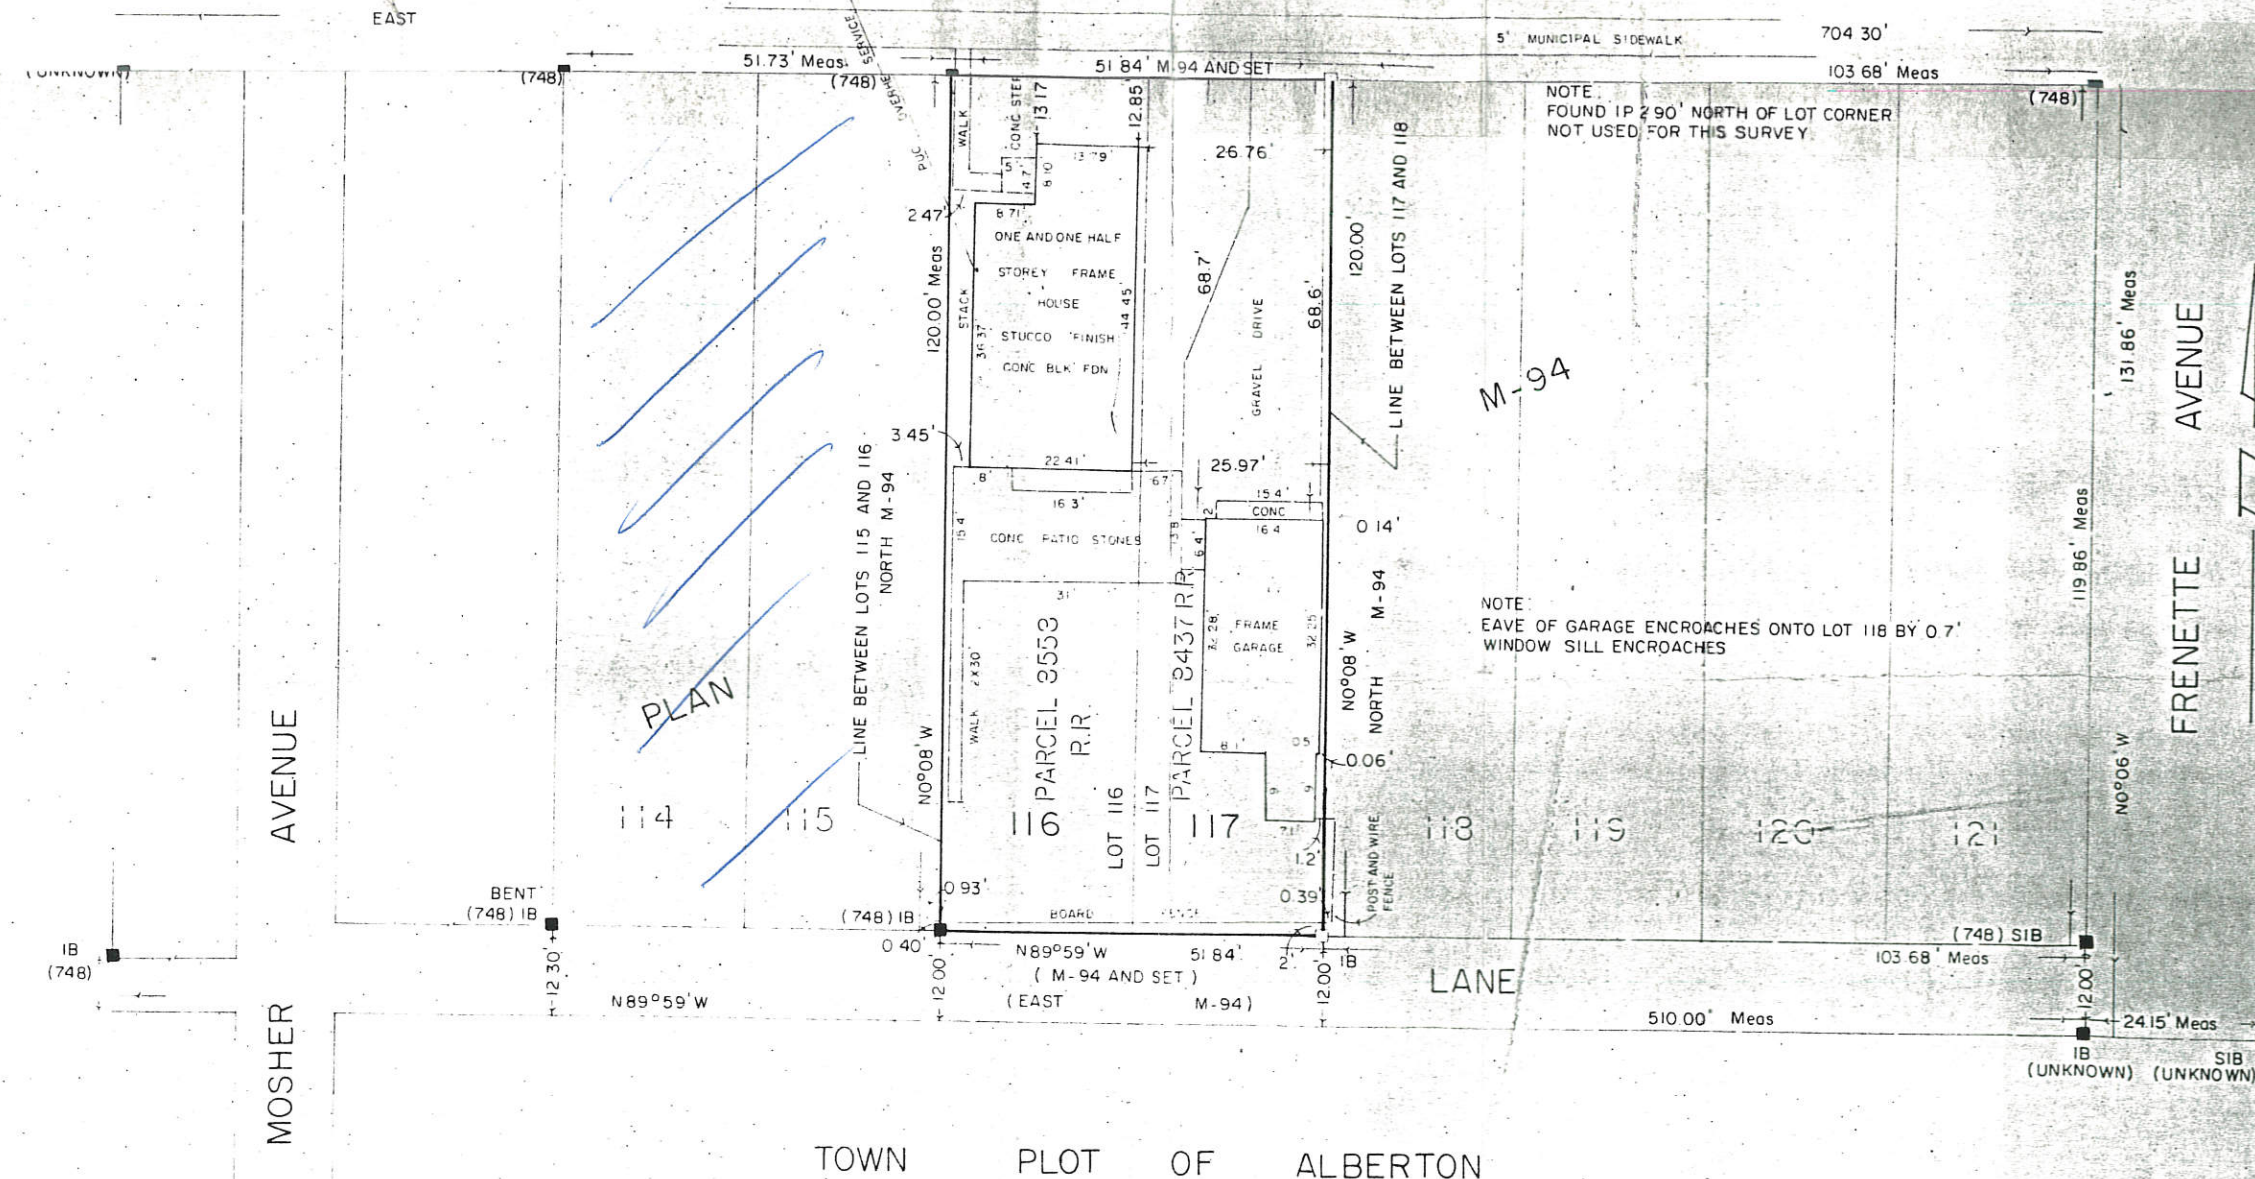

© COPYRIGHT 1987

"THIS IS NOT  
 AN ORIGINAL COPY  
 UNLESS  
 EMBOSSED WITH  
 SEAL."

#### NOTE

BEARINGS ARE ASTRONOMIC AND ARE REFERRED TO THE SOUTH LIMIT OF FIRST STREET, AS SHOWN ON PLAN M-94, HAVING A BEARING OF EAST

CLIENT: WOLDER AND McLENNAN  
 RE: WOLFF TO DALK

BUILDING TIES SHOWN HEREON ARE TO THE FINISHED WALL UNLESS OTHERWISE NOTED.  
 MUNICIPAL ADDRESS: 655 FIRST STREET EAST

#### LEGEND

- DENOTES SURVEY MONUMENT FOUND
- DENOTES SURVEY MONUMENT SET
- SIB DENOTES STANDARD IRON BAR
- SSIB DENOTES SHORT STANDARD IRON BAR
- IB DENOTES IRON BAR
- IP DENOTES IRON PIPE
- 7- DENOTES NOT TO SCALE
- 748 DENOTES D.F. WALTON, O.L.S.

#### SURVEYOR'S CERTIFICATE

I CERTIFY THAT:  
 THE FIELD SURVEY REPRESENTED ON THIS PLAN  
 WAS COMPLETED ON THE 23rd DAY OF SEPTEMBER,  
 1987.

SEPTEMBER 25th, 1987  
 FORT FRANCES, ONTARIO

*D.F. Walton*  
 D.F. WALTON  
 ONTARIO LAND SURVEYOR

D. F. WALTON  
 ONTARIO LAND SURVEYOR  
 436 SCOTT STREET, UNIT C,  
 FORT FRANCES, ONTARIO P9A 1H2  
 (807) 274-7036

DRAWN BY: R.C.  
 CHECKED BY: D.W.

JOB No.  
 87-595