


BUILDING LOCATION SURVEY OF
 LOTS 116 AND 117, PLAN M-94
 TOWN OF FORT FRANCES
 DISTRICT OF RAINY RIVER
 SCALE: 1 INCH = 20 FEET
 D.F. WALTON, O.L.S.
 1987

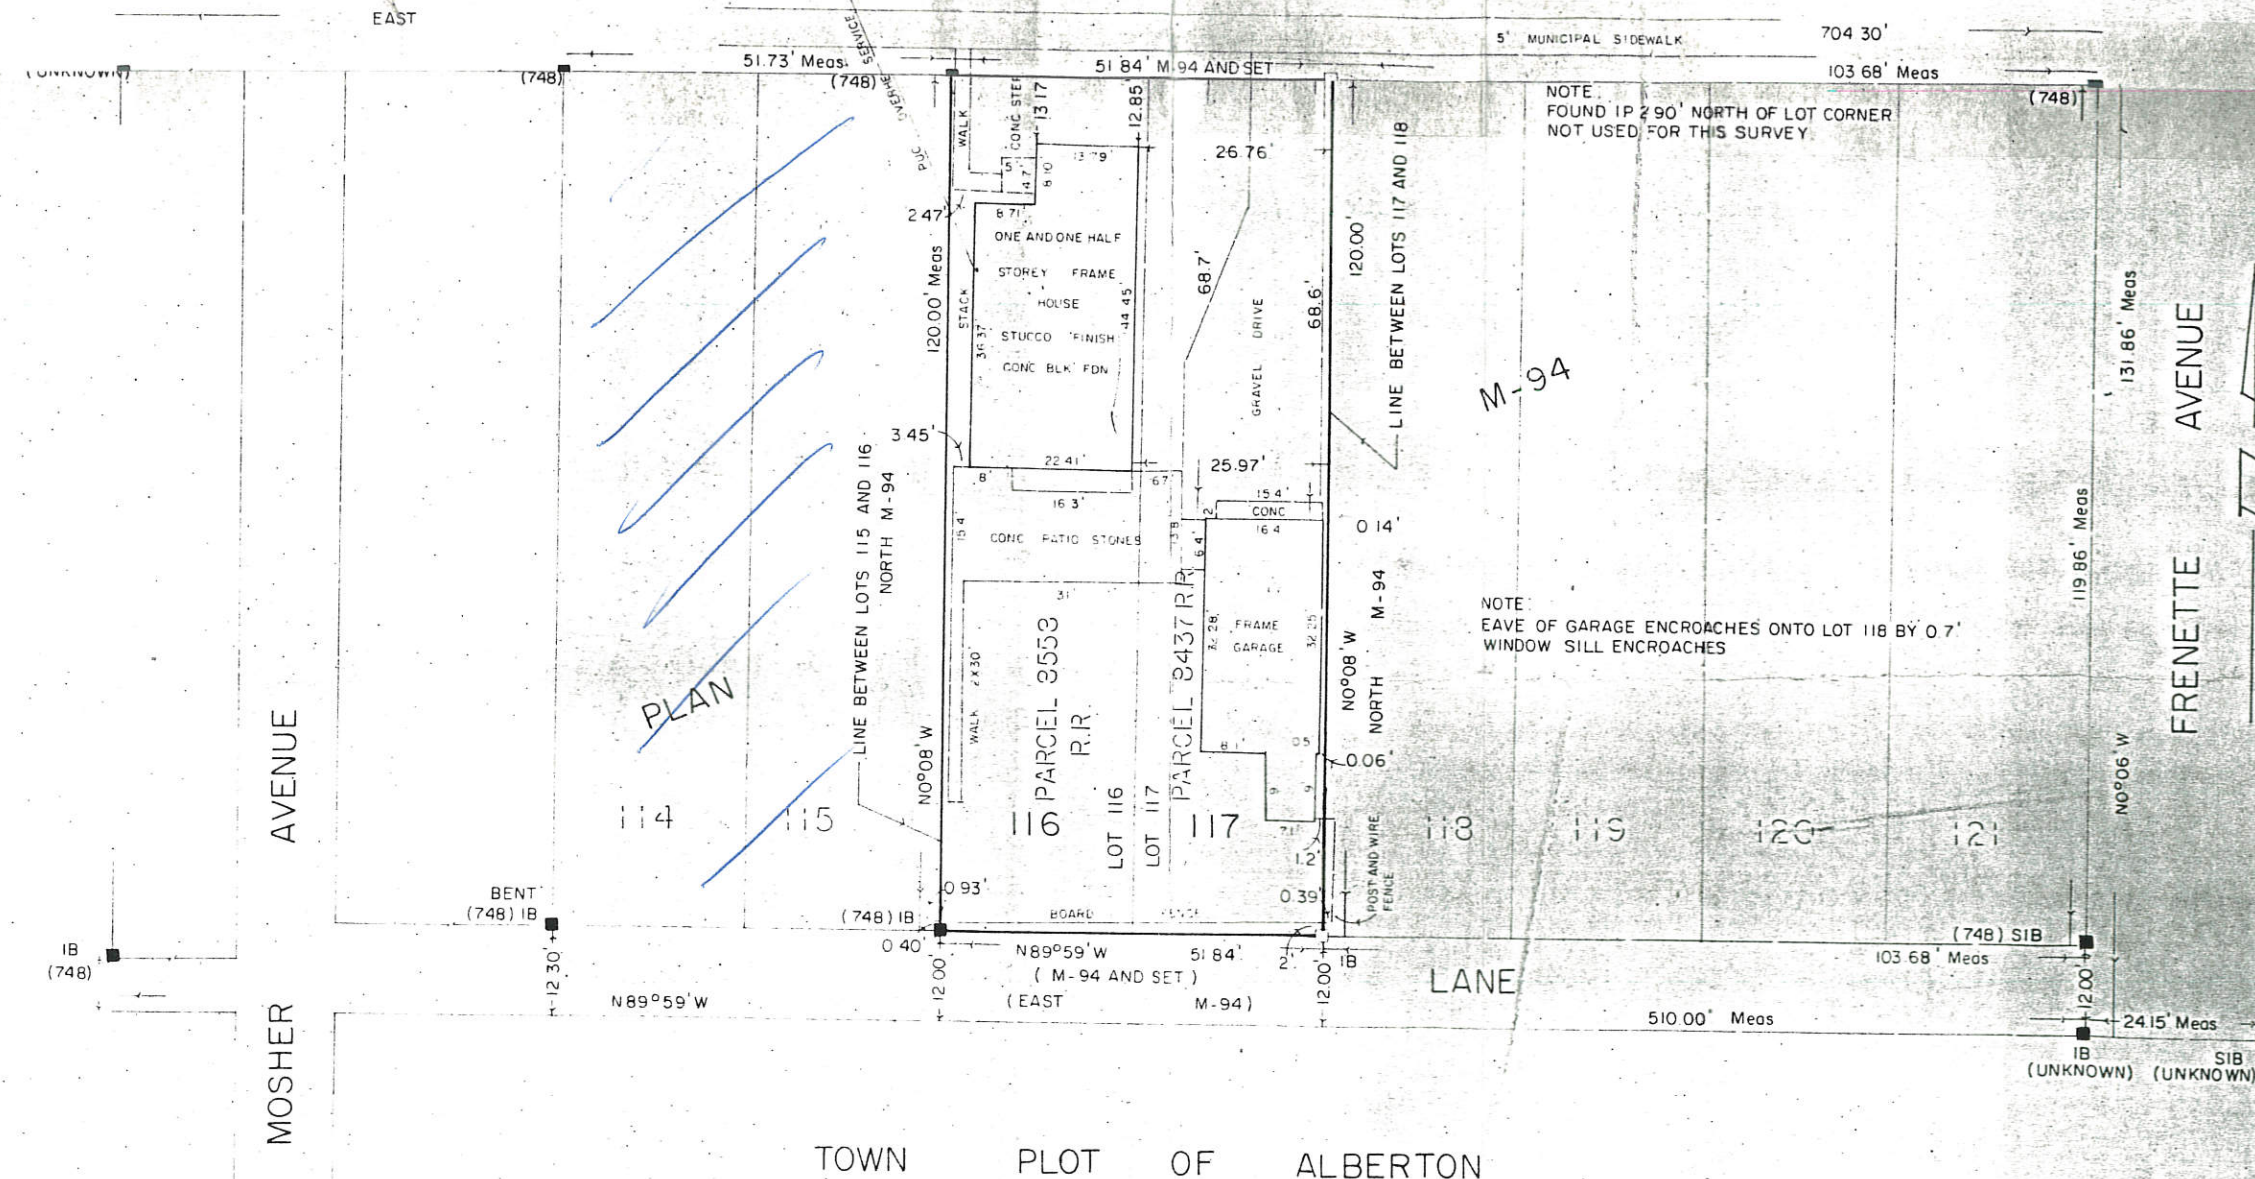

© COPYRIGHT 1987

"THIS IS NOT
 AN ORIGINAL COPY
 UNLESS
 EMBOSSED WITH
 SEAL."

NOTE

BEARINGS ARE ASTRONOMIC AND ARE REFERRED TO THE SOUTH LIMIT OF FIRST STREET, AS SHOWN ON PLAN M-94, HAVING A BEARING OF EAST

CLIENT: WOLDER AND McLENNAN
 RE: WOLFF TO DALK

BUILDING TIES SHOWN HEREON ARE TO THE FINISHED WALL UNLESS OTHERWISE NOTED.
 MUNICIPAL ADDRESS: 655 FIRST STREET EAST

LEGEND

- DENOTES SURVEY MONUMENT FOUND
- DENOTES SURVEY MONUMENT SET
- SIB DENOTES STANDARD IRON BAR
- SSIB DENOTES SHORT STANDARD IRON BAR
- IB DENOTES IRON BAR
- IP DENOTES IRON PIPE
- 7 DENOTES NOT TO SCALE
- 748 DENOTES D.F. WALTON, O.L.S.

SURVEYOR'S CERTIFICATE

I CERTIFY THAT:
 THE FIELD SURVEY REPRESENTED ON THIS PLAN
 WAS COMPLETED ON THE 23rd DAY OF SEPTEMBER,
 1987.

SEPTEMBER 25th, 1987
 FORT FRANCES, ONTARIO

D.F. Walton
 D.F. WALTON
 ONTARIO LAND SURVEYOR

D. F. WALTON
 ONTARIO LAND SURVEYOR
 436 SCOTT STREET, UNIT C,
 FORT FRANCES, ONTARIO P9A 1H2
 (807) 274-7036

DRAWN BY: R.C.
 CHECKED BY: D.W.

JOB No.
 87-595