


THE POSITION OF POLE LINES, CONDUITS, WATERMAIN, SEWERS & OTHER OVERGROUND & UNDERGROUND UTILITIES & STRUCTURES IS NOT NECESSARILY SHOWN ON THE CONTRACT DRAWING, & WHERE SHOWN, THE ACCURACY OF THE POSITION OF SUCH UTILITIES & STRUCTURES IS NOT GUARANTEED. BEFORE STARTING WORK, THE CONTRACTOR SHALL INFORM HIMSELF OF THE EXACT LOCATION OF ALL UTILITIES & STRUCTURES, & SHALL ASSUME ALL LIABILITY FOR DAMAGE TO THEM

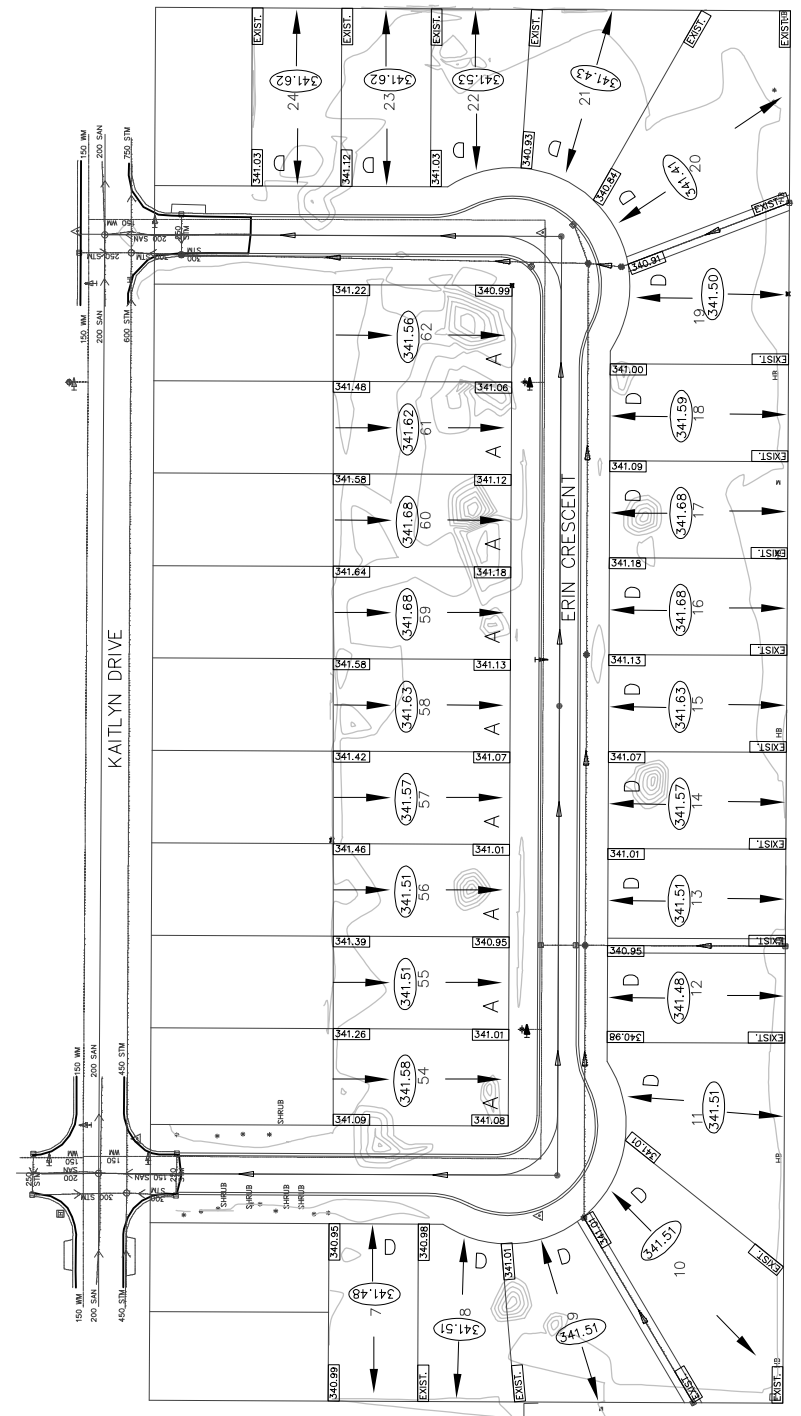

NOTES:

- REFER TO DWG A1-11035-11 FOR LOT GRADING DETAILS

Approved

Lot

Initial

Date

No.

Revision

Date

Initial

A

ISSUED FOR 1ST CLIENT REVIEW

ENL Engineering Northwest Ltd.

Thunder Bay

Scale

Drawn By: MMS

Checked By: RM

Date: DECEMBER 2011

Proj. No. A1-11035-02

Rev.

TOWN OF FORT FRANCES

ERIN CRESCENT

SUBDIVISION DEVELOPMENT